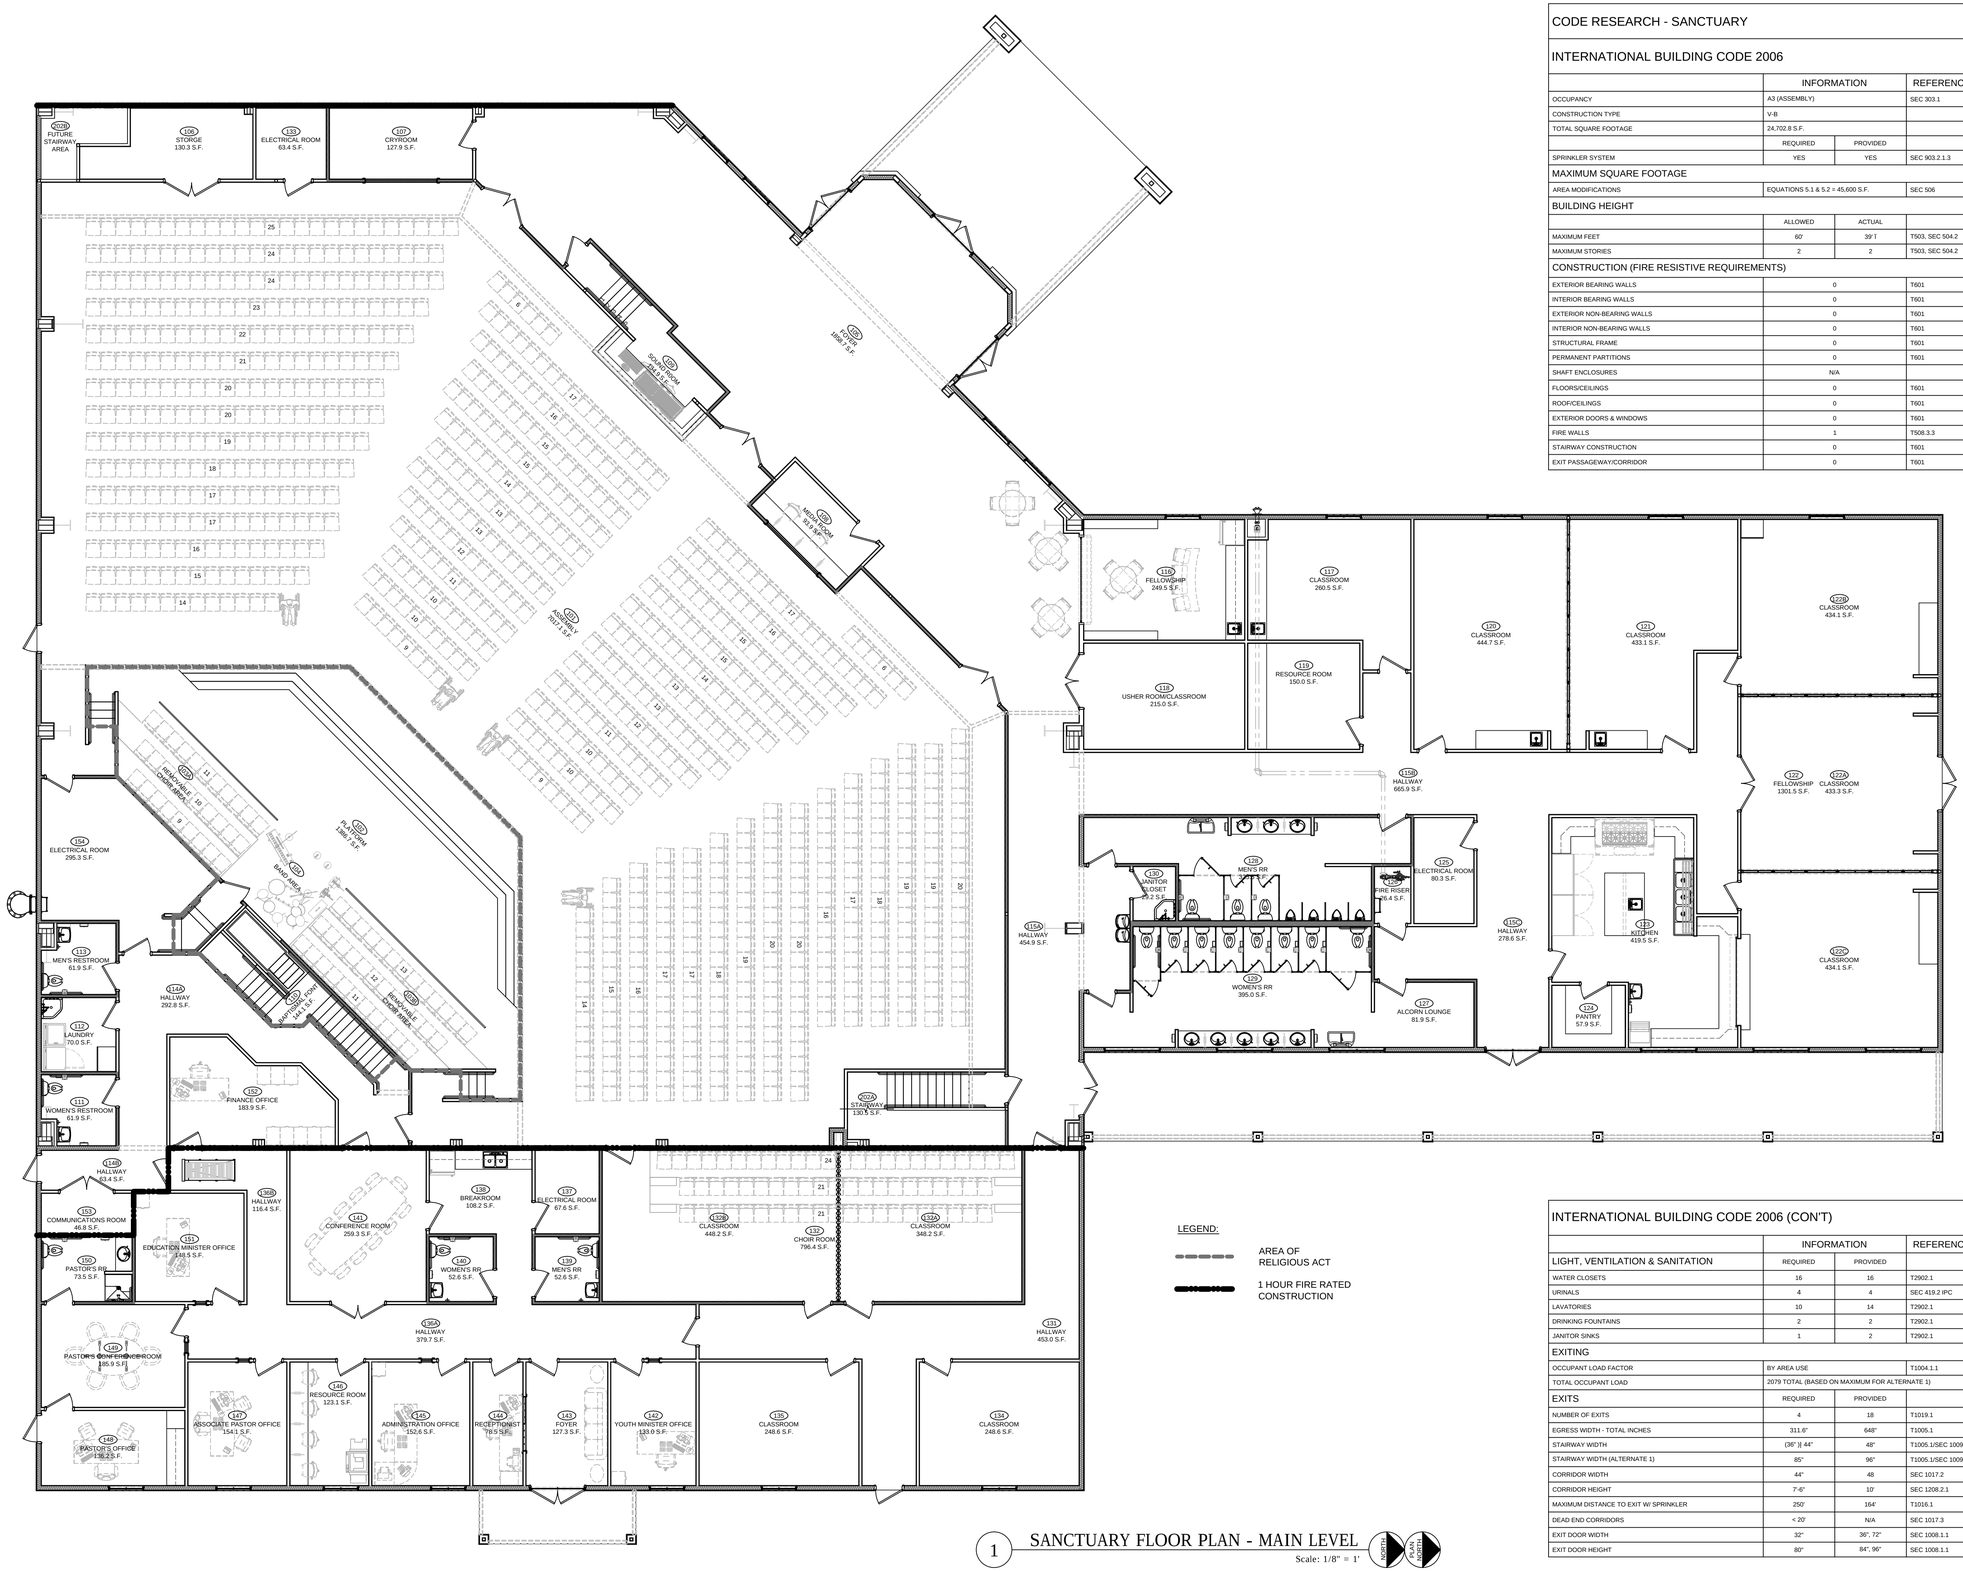


1 SANCTUARY FLOOR PLAN - MAIN LEVEL

Scale: 1/8" = 1'

CODE RESEARCH - SANCTUARY	SEC = SECTION T = TABLE

INTERNATIONAL BUILDING CODE 2006

	INFORMATION		REFERENCE	NOTES
OCCUPANCY	A3 (ASSEMBLY)		SEC 303.1	
CONSTRUCTION TYPE	V-B			
TOTAL SQUARE FOOTAGE	24,702.8 S.F.			
	REQUIRED	PROVIDED		
SPRINKLER SYSTEM	YES	YES	SEC 903.2.1.3	
MAXIMUM SQUARE FOOTAGE				
AREA MODIFICATIONS	EQUATIONS 5.1 & 5.2 = 45,600 S.F.		SEC 506	SEE SHEET A1.2 FOR CALCULATIONS
BUILDING HEIGHT				
	ALLOWED	ACTUAL		
MAXIMUM FEET	60'	39'†	T503, SEC 504.2	† TO PARAPET CAP, 50'-8" TO TOWER ROOF
MAXIMUM STORIES	2	2	T503, SEC 504.2	
CONSTRUCTION (FIRE RESISTIVE REQUIREMENTS)				
EXTERIOR BEARING WALLS	0		T601	
INTERIOR BEARING WALLS	0		T601	
EXTERIOR NON-BEARING WALLS	0		T601	
INTERIOR NON-BEARING WALLS	0		T601	
STRUCTURAL FRAME	0		T601	
PERMANENT PARTITIONS	0		T601	
SHAFT ENCLOSURES	N/A			
FLOORS/CEILINGS	0		T601	
ROOF/CEILINGS	0		T601	
EXTERIOR DOORS & WINDOWS	0		T601	
FIRE WALLS	1		T508.3.3	
STAIRWAY CONSTRUCTION	0		T601	2 SETS INCLUDED IN ALTERNATE 1
EXIT PASSAGEWAY/CORRIDOR	0		T601	

INTERNATIONAL BUILDING CODE 2006 (CON'T)

	INFORMATION		REFERENCE	NOTES
LIGHT, VENTILATION & SANITATION	REQUIRED	PROVIDED		
WATER CLOSETS	16	16	T2902.1	
URINALS	4	4	SEC 419.2 IPC	
LAVATORIES	10	14	T2902.1	
DRINKING FOUNTAINS	2	2	T2902.1	
JANITOR SINKS	1	2	T2902.1	
EXITING				
OCCUPANT LOAD FACTOR	BY AREA USE		T1004.1.1	REFER TO TABLES A1.1(a)&(b), SHEETS A1.12 & A1.20
TOTAL OCCUPANT LOAD	2079 TOTAL (BASED ON MAXIMUM FOR ALTERNATE 1)			TABLE A1.1(b), SHEET A1.20
EXITS	REQUIRED	PROVIDED		
NUMBER OF EXITS	4	18	T1019.1	
EGRESS WIDTH - TOTAL INCHES	311.6"	648"	T1005.1	
STAIRWAY WIDTH	(36" ‖ 44"	48"	T1005.1/SEC 1009.1	‖ IF OCCUPANT LOAD SERVED IS LESS THAN 50
STAIRWAY WIDTH (ALTERNATE 1)	85"	96"	T1005.1/SEC 1009.1	
CORRIDOR WIDTH	44"	48	SEC 1017.2	
CORRIDOR HEIGHT	7'-6"	10'	SEC 1208.2.1	
MAXIMUM DISTANCE TO EXIT W/ SPRINKLER	250'	164'	T1016.1	
DEAD END CORRIDORS	< 20'	N/A	SEC 1017.3	
EXIT DOOR WIDTH	32"	36", 72"	SEC 1008.1.1	
EXIT DOOR HEIGHT	80"	84", 96"	SEC 1008.1.1	

REVISIONS:

DATE	BY

These drawings and accompanying specifications are the sole property of Timbercon Construction, Inc. and may not be used for any other project or by any other person or general contractor without prior written permission from Timbercon Construction, Inc.

TRUE VISION CHURCH
2826 ACKERMAN ROAD
KIRBY, TX 78219
(210) 590-4455 OFFICE
(210) 590-2540 FAX
www.truevisionchurch.org

TIMBERCON CONSTRUCTION, INC
1241 UNIVERSAL CITY BLVD.
UNIVERSAL CITY, TX 78148
(210) 590-3525 OFFICE
(210) 590-3622 FAX
www.timbercon.net


BUILDING CODE DATA - SANCTUARY FLOOR PLAN - MAIN LEVEL

SHEET NUMBER

A1.11

JULY 28, 2010

9/20/2010 12:06:24 PM, 1:1

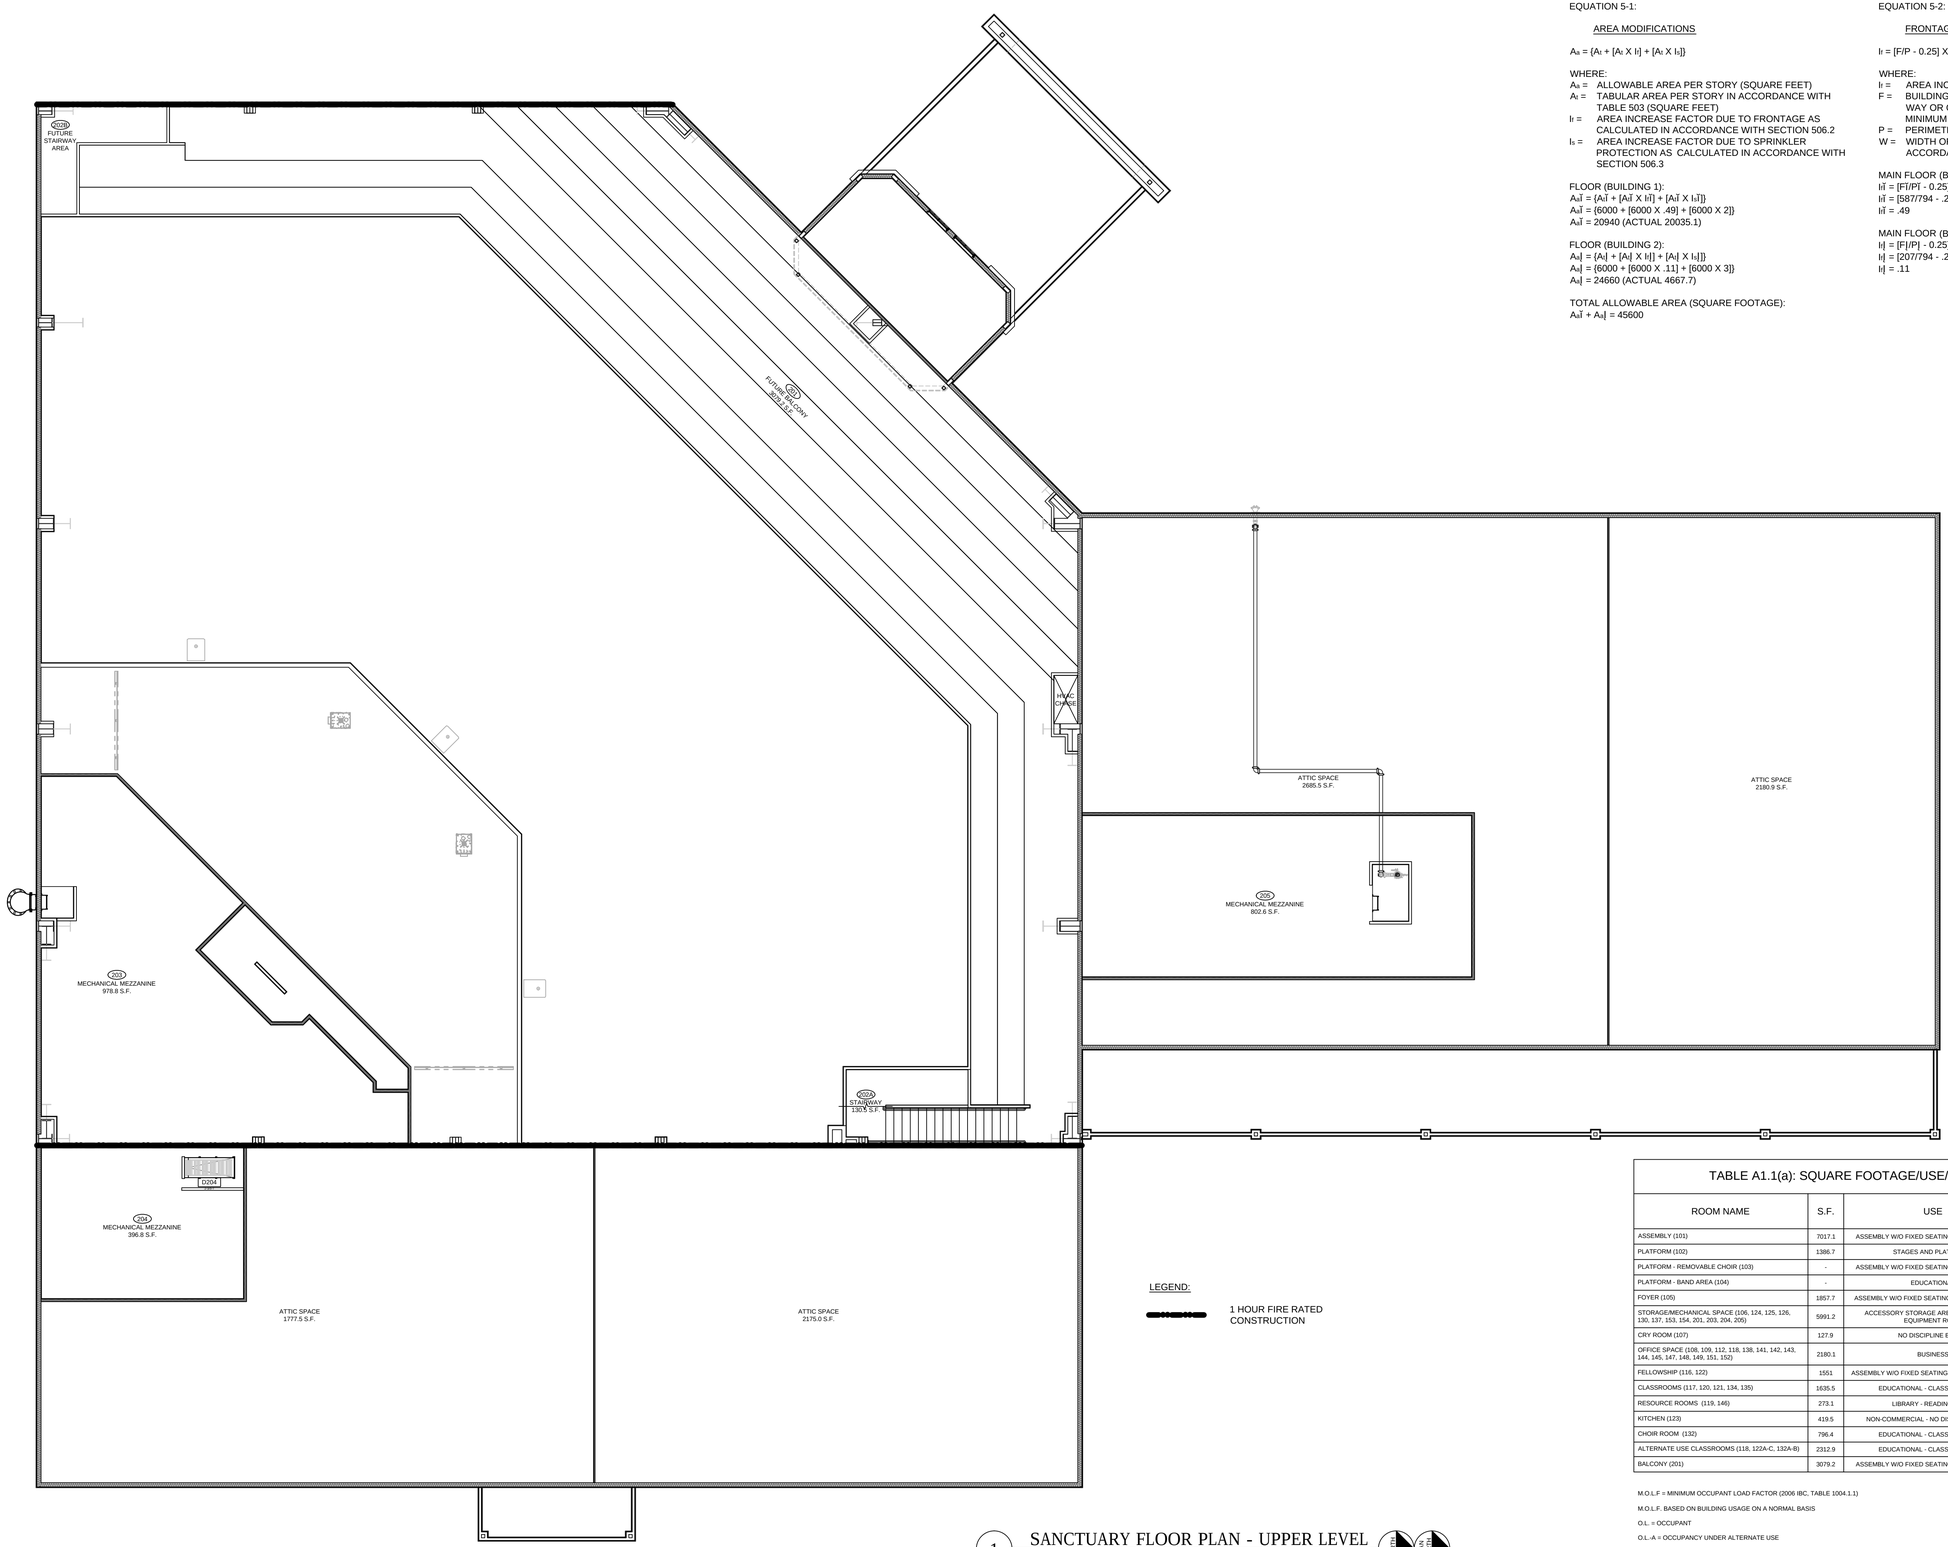

EQUATION 5-1:

AREA MODIFICATIONS

$A_a = \{A_t + [A_t \times I_f] + [A_t \times I_s]\}$

WHERE:
A_a = ALLOWABLE AREA PER STORY (SQUARE FEET)
A_t = TABULAR AREA PER STORY IN ACCORDANCE WITH TABLE 503 (SQUARE FEET)
I_f = AREA INCREASE FACTOR DUE TO FRONTAGE AS CALCULATED IN ACCORDANCE WITH SECTION 506.2
I_s = AREA INCREASE FACTOR DUE TO SPRINKLER PROTECTION AS CALCULATED IN ACCORDANCE WITH SECTION 506.3

FLOOR (BUILDING 1):
$A_a\bar{1} = \{A_t\bar{1} + [A_t\bar{1} \times I_f\bar{1}] + [A_t\bar{1} \times I_s\bar{1}]\}$
$A_a\bar{1} = \{6000 + [6000 \times .49] + [6000 \times 2]\}$
$A_a\bar{1}$ = 20940 (ACTUAL 20035.1)

FLOOR (BUILDING 2):
$A_a\underline{1} = \{A_t\underline{1} + [A_t\underline{1} \times I_f\underline{1}] + [A_t\underline{1} \times I_s\underline{1}]\}$
$A_a\underline{1} = \{6000 + [6000 \times .11] + [6000 \times 3]\}$
$A_a\underline{1}$ = 24660 (ACTUAL 4667.7)

TOTAL ALLOWABLE AREA (SQUARE FOOTAGE):
$A_a\bar{1} + A_a\underline{1}$ = 45600

EQUATION 5-2:

FRONTAGE INCREASE

$I_f = [F/P - 0.25] \times W/30$

WHERE:
I_f = AREA INCREASE DUE TO FRONTAGE
F = BUILDING PERIMETER THAT FRONTS ON A PUBLIC WAY OR OPEN SPACE HAVING 20 FEET OPEN MINIMUM WIDTH (FEET)
P = PERIMETER OF ENTIRE BUILDING
W = WIDTH OF PUBLIC WAY OR OPEN SPACE (FEET) IN ACCORDANCE WITH SECTION 506.2.1

MAIN FLOOR (BUILDING 1):
$I_f\bar{1} = [F\bar{1}/P\bar{1} - 0.25] \times W\bar{1}/30$
$I_f\bar{1} = [587/794 - .25] \times 30/30$
$I_f\bar{1}$ = .49

MAIN FLOOR (BUILDING 2):
$I_f\underline{1} = [F\underline{1}/P\underline{1} - 0.25] \times W\underline{1}/30$
$I_f\underline{1} = [207/794 - .25] \times 30/30$
$I_f\underline{1}$ = .11

LEGEND:

1 HOUR FIRE RATED CONSTRUCTION

TABLE A1.1(a): SQUARE FOOTAGE/USE/LOAD FACTOR TABLE

ROOM NAME	S.F.	USE	M.O.L.F.	O.L.	O.L.-A
ASSEMBLY (101)	7017.1	ASSEMBLY W/O FIXED SEATING - CONCENTRATED	SEATING	882	882
PLATFORM (102)	1386.7	STAGES AND PLATFORMS	15 NET	18	92
PLATFORM - REMOVABLE CHOIR (103)	-	ASSEMBLY W/O FIXED SEATING - CONCENTRATED	SEATING	66	0
PLATFORM - BAND AREA (104)	-	EDUCATIONAL	SEATING	8	0
FOYER (105)	1857.7	ASSEMBLY W/O FIXED SEATING - STANDING SPACE	5 NET	372	372
STORAGE/MECHANICAL SPACE (106, 124, 125, 126, 130, 137, 153, 154, 201, 203, 204, 205)	5991.2	ACCESSORY STORAGE AREAS/MECHANICAL EQUIPMENT ROOM	300 GROSS	20	20
CRY ROOM (107)	127.9	NO DISCIPLINE EXISTS	20 NET	6	6
OFFICE SPACE (108, 109, 112, 118, 138, 141, 142, 143, 144, 145, 147, 148, 149, 151, 152)	2180.1	BUSINESS	100 GROSS	22	20
FELLOWSHIP (116, 122)	1551	ASSEMBLY W/O FIXED SEATING - UNCONCENTRATED	15 NET	103	17
CLASSROOMS (117, 120, 121, 134, 135)	1635.5	EDUCATIONAL - CLASSROOM AREA	20 NET	82	82
RESOURCE ROOMS (119, 146)	273.1	LIBRARY - READING ROOM	50 NET	5	5
KITCHEN (123)	419.5	NON-COMMERCIAL - NO DISCIPLINE EXISTS	MAXIMUM	20	20
CHOIR ROOM (132)	796.4	EDUCATIONAL - CLASSROOM AREA	20 NET	40	40
ALTERNATE USE CLASSROOMS (118, 122A-C, 132A-B)	2312.9	EDUCATIONAL - CLASSROOM AREA	20 NET	0	116
BALCONY (201)	3079.2	ASSEMBLY W/O FIXED SEATING - CONCENTRATED	SEATING	0	0
			TOTAL =	1644	1672

M.O.L.F = MINIMUM OCCUPANT LOAD FACTOR (2006 IBC, TABLE 1004.1.1)

M.O.L.F. BASED ON BUILDING USAGE ON A NORMAL BASIS

O.L. = OCCUPANT

O.L.-A = OCCUPANCY UNDER ALTERNATE USE

1 SANCTUARY FLOOR PLAN - UPPER LEVEL
Scale: 1/8" = 1'

REVISIONS:

DATE	BY

These drawings and accompanying specifications are the sole property of Timbercon Construction, Inc. and may not be used for any other project or by any other person or general contractor without prior written permission from Timbercon Construction, Inc.

TRUE VISION CHURCH
2826 ACKERMAN ROAD
KIRBY, TX 78219
(210) 590-4466
(210) 590-2540 FAX
www.truevisionchurch.org

TIMBERCON CONSTRUCTION, INC
1241 UNIVERSAL CITY BLVD.
UNIVERSAL CITY, TX 78148
(210) 590-2525 ##
(210) 590-2524 FAX
www.timbercon.net


BUILDING CODE DATA - SANCTUARY FLOOR PLAN - UPPER LEVEL

SHEET NUMBER

A1.12


JULY 28, 2010

9/20/2010 12:06:51 PM, 1:1

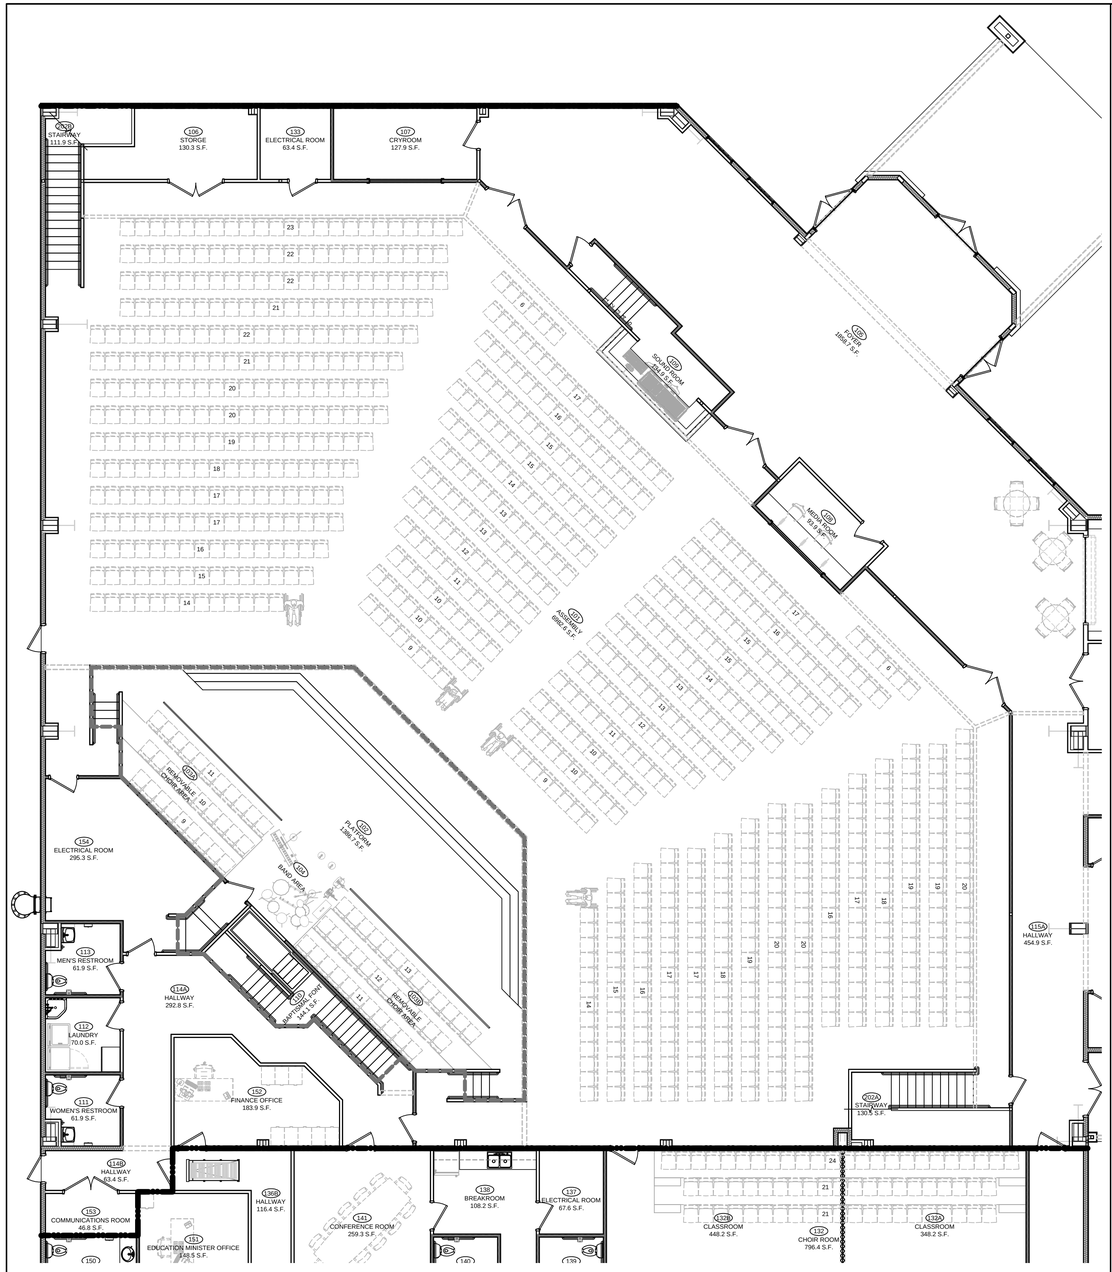

1 SANCTUARY FLOOR PLAN - MAIN LEVEL (ALT. 1)

Scale: 1/8" = 1'

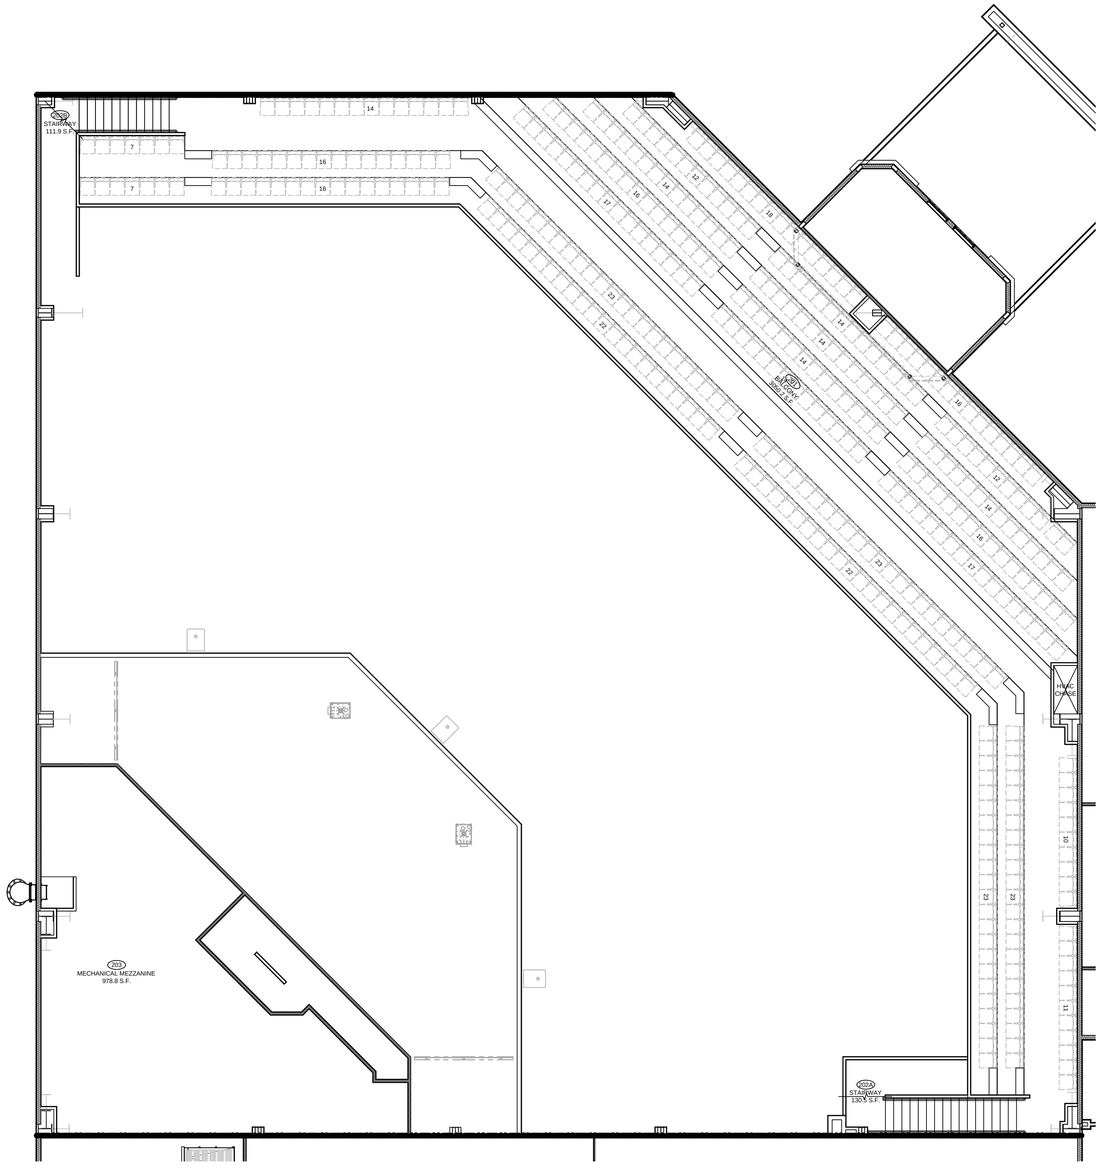

2 SANCTUARY FLOOR PLAN - UPPER LEVEL (ALT. 1)

Scale: 1/8" = 1'

LEGEND:

AREA OF RELIGIOUS ACT

1 HOUR FIRE RATED CONSTRUCTION

TABLE A1.1(b): SQUARE FOOTAGE/USE/LOAD FACTOR TABLE (ALTERNATE 1)

ROOM NAME	S.F.	USE	M.O.L.F.	O.L.	O.L.-A
ASSEMBLY (101)	6982.6	ASSEMBLY W/O FIXED SEATING - CONCENTRATED	SEATING	874	874
PLATFORM (102)	1386.7	STAGES AND PLATFORMS	15 NET	18	92
PLATFORM - REMOVABLE CHOIR (103)	-	ASSEMBLY W/O FIXED SEATING - CONCENTRATED	SEATING	66	0
PLATFORM - BAND AREA (104)	-	EDUCATIONAL	SEATING	8	0
FOYER (105)	1857.7	ASSEMBLY W/O FIXED SEATING - STANDING SPACE	5 NET	372	372
STORAGE/MECHANICAL SPACE (106, 124, 125, 126, 130, 137, 153, 154, 201, 203, 204, 205)	5991.2	ACCESSORY STORAGE AREAS/MECHANICAL EQUIPMENT ROOM	300 GROSS	10	10
CRY ROOM (107)	127.9	NO DISCIPLINE EXISTS	20 NET	6	6
OFFICE SPACE (108, 109, 112, 118, 138, 141, 142, 143, 144, 145, 147, 148, 149, 151, 152)	2180.1	BUSINESS	100 GROSS	22	20
FELLOWSHIP (116, 122)	1551	ASSEMBLY W/O FIXED SEATING - UNCONCENTRATED	15 NET	103	17
CLASSROOMS (117, 120, 121, 134, 135)	1635.5	EDUCATIONAL - CLASSROOM AREA	20 NET	82	82
RESOURCE ROOMS (119, 146)	273.1	LIBRARY - READING ROOM	50 NET	5	5
KITCHEN (123)	419.5	NON-COMMERCIAL - NO DISCIPLINE EXISTS	MAXIMUM	20	20
CHOIR ROOM (132)	796.4	EDUCATIONAL - CLASSROOM AREA	20 NET	40	40
ALTERNATE USE CLASSROOMS (118, 122A-C, 132A-B)	2312.9	EDUCATIONAL - CLASSROOM AREA	20 NET	0	116
BALCONY (201)	3050.2	ASSEMBLY W/O FIXED SEATING - CONCENTRATED	SEATING	425	425
			TOTAL =	2051	2079

M.O.L.F = MINIMUM OCCUPANT LOAD FACTOR (2006 IBC, TABLE 1004.1.1)

M.O.L.F. BASED ON BUILDING USAGE ON A NORMAL BASIS

O.L. = OCCUPANT

O.L.-A = OCCUPANCY UNDER ALTERNATE USE

REVISIONS:

DATE	BY

These drawings and accompanying specifications are the sole property of Timbercon Construction, Inc. and may not be used for any other project or by any other person or general contractor without prior written permission from Timbercon Construction, Inc.

TRUE VISION CHURCH
2826 ACKERMAN ROAD
KIRBY, TX 78219
(210) 590-4455
(210) 590-2540 FAX
www.truevisionchurch.org

TIMBERCON CONSTRUCTION, INC
1241 UNIVERSAL CITY BLVD.
UNIVERSAL CITY, TX 78148
(210) 590-2540
(210) 590-2542 FAX
www.timbercon.net


BUILDING CODE DATA - SANCTUARY FLOOR PLANS (ALT. 1)

SHEET NUMBER


A1.20

JULY 28, 2010

9/20/2010 12:07:16 PM, 1:1

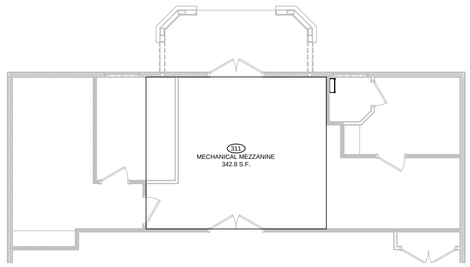

2 CHAPEL MEZZANINE PLAN
Scale: 1/8" = 1'

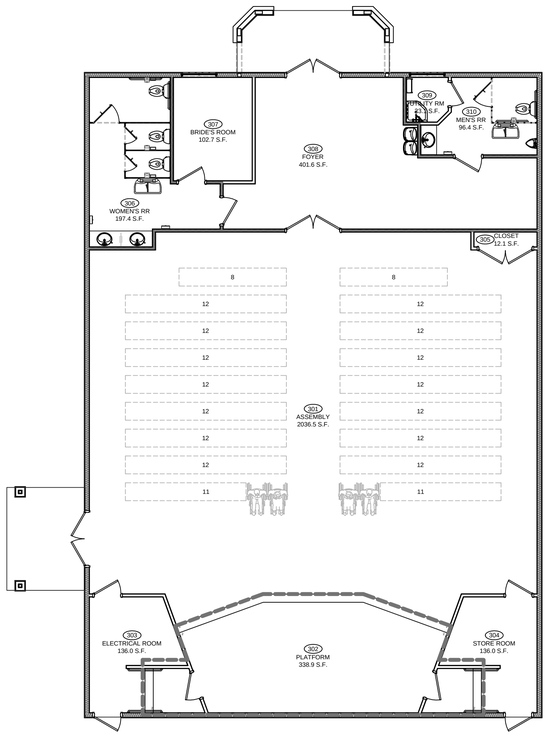

1 CHAPEL FLOOR PLAN
Scale: 1/8" = 1'

LEGEND:

AREA OF RELIGIOUS ACT

CODE RESEARCH - CHAPEL				SEC = SECTION
				T = TABLE
INTERNATIONAL BUILDING CODE 2006				
	INFORMATION		REFERENCE	NOTES
OCCUPANCY	A3 (ASSEMBLY)		SEC 303.1	
CONSTRUCTION TYPE	V-B			
TOTAL SQUARE FOOTAGE	3,793.3 S.F.			
	REQUIRED	PROVIDED		
SPRINKLER SYSTEM	NO	NO	SEC 903.2.1.3	
MAXIMUM SQUARE FOOTAGE				
AREA MODIFICATIONS	EQUATIONS 5.1 & 5.2 = 10,500 S.F.		SEC 506	
BUILDING HEIGHT				
	ALLOWED	ACTUAL		
MAXIMUM FEET	40'	26'-10"	T503, SEC 504.2	30'-10" TO TOWER ROOF
MAXIMUM STORIES	1	1	T503, SEC 504.2	
CONSTRUCTION (FIRE RESISTIVE REQUIREMENTS)				
EXTERIOR BEARING WALLS	0		T601	
INTERIOR BEARING WALLS	0		T601	
EXTERIOR NON-BEARING WALLS	0		T601	
INTERIOR NON-BEARING WALLS	0		T601	
STRUCTURAL FRAME	0		T601	
PERMANENT PARTITIONS	0		T601	
SHAFT ENCLOSURES	N/A			
FLOORS/CEILINGS	0		T601	
ROOF/CEILINGS	0		T601	
EXTERIOR DOORS & WINDOWS	0		T601	
FIRE WALLS	N/A			
STAIRWAY CONSTRUCTION	N/A			
EXIT PASSAGEWAY/CORRIDOR	0		T601	
LIGHT, VENTILATION & SANITATION	REQUIRED	PROVIDED		
WATER CLOSETS	3	4	T2902.1	
URINALS	0	1	SEC 419.2 IPC	
LAVATORIES	2	3	T2902.1	
DRINKING FOUNTAINS	1	2	T2902.1	
JANITOR SINKS	1	1	T2902.1	
EXITING				
OCCUPANT LOAD FACTOR	BY AREA USE		T1004.1.1	SEE TABLE A1.1(c) ON SHEET A1.30
TOTAL OCCUPANT LOAD	240			
NUMBER OF EXITS	2	4	T1019.1	
EGRESS WIDTH - TOTAL INCHES	48"	216"	T1005.1	
STAIRWAY WIDTH	N/A	N/A	T1005.1/SEC 1009.1	
CORRIDOR WIDTH	44"	130"	SEC 1017.2	
CORRIDOR HEIGHT	7'-6"	10'	SEC 1208.2.1	
MAXIMUM DISTANCE TO EXIT W/O SPRINKLER	200'	65'	T1016.1	
DEAD END CORRIDORS	< 20'	15'	SEC 1017.3	
EXIT DOOR WIDTH	32"	36", 72"	SEC 1008.1.1	
EXIT DOOR HEIGHT	80"	84", 96"	SEC 1008.1.1	

EQUATION 5-1:

AREA MODIFICATIONS

$A_a = \{A_t + [A_t \text{ X } I_f] + [A_t \text{ X } I_s]\}$

WHERE:
A_a = ALLOWABLE AREA PER STORY (SQUARE FEET)
A_t = TABULAR AREA PER STORY IN ACCORDANCE WITH TABLE 503 (SQUARE FEET)
I_f = AREA INCREASE FACTOR DUE TO FRONTAGE AS CALCULATED IN ACCORDANCE WITH SECTION 506.2
I_s = AREA INCREASE FACTOR DUE TO SPRINKLER PROTECTION AS CALCULATED IN ACCORDANCE WITH SECTION 506.3

$A_a\bar{I} = \{A_t\bar{I} + [A_t\bar{I} \text{ X } I_f\bar{I}] + [A_t\bar{I} \text{ X } I_s\bar{I}]\}$
$A_a\bar{I} = \{6000 + [6000 \text{ X } .75] + [6000 \text{ X } 0]\}$
$A_a\bar{I} = 10500$

EQUATION 5-2:

FRONTAGE INCREASE

$I_f = [F/P - 0.25] \text{ X } W/30$

WHERE:
I_f = AREA INCREASE DUE TO FRONTAGE
F = BUILDING PERIMETER THAT FRONTS ON A PUBLIC WAY OR OPEN SPACE HAVING 20 FEET OPEN MINIMUM WIDTH (FEET)
P = PERIMETER OF ENTIRE BUILDING
W = WIDTH OF PUBLIC WAY OR OPEN SPACE (FEET) IN ACCORDANCE WITH SECTION 506.2.1

$I_f\bar{I} = [Ft/Pt - 0.25] \text{ X } Wt/30$
$I_f\bar{I} = [278.5/278.5 - .25] \text{ X } 30/30$
$I_f\bar{I} = .75$

TABLE A1.1(c): SQUARE FOOTAGE/USE/LOAD FACTOR TABLE


ROOM NAME	S.F.	USE	M.O.L.F.	O.L.
ASSEMBLY (301)	2046.7	ASSEMBLY WITH FIXED SEATS	1 PER 18"	208
PLATFORM (302)	337.0	STAGES AND PLATFORMS	15 NET	22
BRIDES ROOM (307)	114.3	ASSEMBLY W/O FIXED SEATING - UNCONCENTRATED	15 NET	8
STORAGE ROOMS, CLOSET, UTILITY ROOM, MECHANICAL SPACE (303, 304, 305, 309, 311)	647.8	ACCESSORY STORAGE AREAS/MECHANICAL EQUIPMENT ROOM	300 GROSS	2
		TOTAL =		240

M.O.L.F = MINIMUM OCCUPANT LOAD FACTOR (2006 IBC, TABLE 1004.1.1)

M.O.L.F. BASED ON BUILDING USAGE ON A NORMAL BASIS

O.L. = OCCUPANT

O.L.-A = OCCUPANCY UNDER ALTERNATE USE

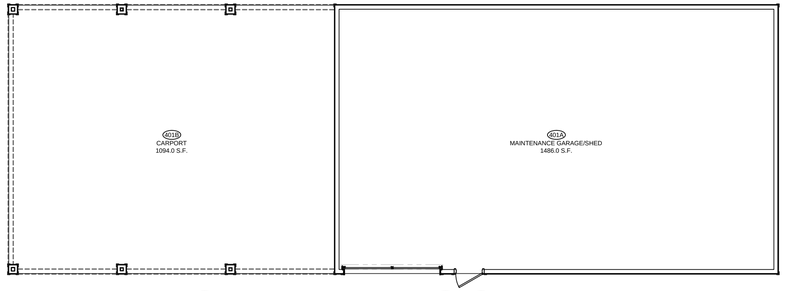

3 GARAGE FLOOR PLAN
Scale: 1/8" = 1'

CODE RESEARCH - GARAGE				SEC = SECTION
				T = TABLE
INTERNATIONAL BUILDING CODE 2006				
	INFORMATION		REFERENCE	NOTES
OCCUPANCY	U (UTILITY AND MISCELLANEOUS)		SEC 303.1	
CONSTRUCTION TYPE	V-B			
TOTAL SQUARE FOOTAGE	2,580.0 S.F.			
	REQUIRED	PROVIDED		
SPRINKLER SYSTEM	NO	NO	SEC 903.2.1.3	
MAXIMUM SQUARE FOOTAGE				
AREA MODIFICATIONS	3000 S.F.		SEC 406.1	
BUILDING HEIGHT				
	ALLOWED	ACTUAL		
MAXIMUM FEET	40'	18'-6"	T503, SEC 504.2	
MAXIMUM STORIES	1	1	T503, SEC 504.2	
CONSTRUCTION (FIRE RESISTIVE REQUIREMENTS)				
EXTERIOR BEARING WALLS	0		T601	
INTERIOR BEARING WALLS	0		T601	
EXTERIOR NON-BEARING WALLS	N/A		T601	
INTERIOR NON-BEARING WALLS	N/A		T601	
STRUCTURAL FRAME	0		T601	
PERMANENT PARTITIONS	0		T601	
SHAFT ENCLOSURES	N/A			
FLOORS/CEILINGS	0		T601	
ROOF/CEILINGS	0		T601	
EXTERIOR DOORS & WINDOWS	0		T601	
FIRE WALLS	N/A			
STAIRWAY CONSTRUCTION	N/A			
EXIT PASSAGEWAY/CORRIDOR	N/A		T601	
LIGHT, VENTILATION & SANITATION	REQUIRED	PROVIDED		
WATER CLOSETS	0	0	SEC 2902.2	
URINALS	0	0	SEC 419.2 IPC	
LAVATORIES	0	0	SEC 2902.2	
DRINKING FOUNTAINS	0	0	SEC 2902.2	
JANITOR SINKS	0	0	SEC 2902.2	
EXITING				
OCCUPANT LOAD FACTOR	200 GROSS		T1004.1.1	PARKING GARAGES
TOTAL OCCUPANT LOAD	13			
NUMBER OF EXITS	1	2	T1019.1	
EGRESS WIDTH - TOTAL INCHES	48"	N/A	T1005.1	
STAIRWAY WIDTH	N/A	N/A	T1005.1/SEC 1009.1	
CORRIDOR WIDTH	N/A	N/A	SEC 1017.2	
CORRIDOR HEIGHT	N/A	N/A	SEC 1208.2.1	
MAXIMUM DISTANCE TO EXIT W/O SPRINKLER	200'	45'	T1016.1	
DEAD END CORRIDORS	< 20'	N/A	SEC 1017.3	
EXIT DOOR WIDTH	32"	36"	SEC 1008.1.1	
EXIT DOOR HEIGHT	80"	84"	SEC 1008.1.1	

REVISIONS:

DATE	BY

These drawings and accompanying specifications are the sole property of Timbercon Construction, Inc. and may not be used for any other project or by any other person or general contractor without prior written permission from Timbercon Construction, Inc.

TRUE VISION CHURCH
2826 ACKERMAN ROAD
KIRBY, TX 78219
(210) 590-4400
(210) 590-2540 FAX
www.truevisionchurch.org

TIMBERCON CONSTRUCTION, INC
1241 UNIVERSAL CITY BLVD.
UNIVERSAL CITY, TX 78148
(210) 659-2514
(210) 659-2534 FAX
www.timbercon.net

BUILDING CODE DATA - CHAPEL & GARAGE FLOOR PLANS

SHEET NUMBER

A1.30

JULY 28, 2010

9/20/2010 12:07:52 PM, 1:1

NOTE

UNLESS OTHERWISE NOTED:
1. ALL DOORS ARE 4 1/2" OFF THE HINGE SIDE WALL
2. ALL NON-PERPENDICULAR WALLS ARE AT A 135Â(DEGREE) ANGLE TO EACH OTHER
3. ALL STAIR TREAD IS 11"

1 SANCTUARY FLOOR PLAN - MAIN LEVEL
Scale: 1/8" = 1'

REVISIONS:

DATE	BY

These drawings and accompanying specifications are the sole property of Timbercon Construction, Inc. and may not be used for any other project or by any other person or general contractor without prior written permission from Timbercon Construction, Inc.


TRUE VISION CHURCH
2826 ACKERMAN ROAD
KIRBY, TX 78219
(210) 590-4455 OFFICE
(210) 590-2540 FAX
www.truevisionchurch.org

TIMBERCON CONSTRUCTION, INC
1241 UNIVERSAL CITY BLVD.
UNIVERSAL CITY, TX 78148
(210) 590-2525
(210) 590-2524 FAX
www.timbercon.net

SANCTUARY FLOOR PLAN - MAIN LEVEL

SHEET NUMBER
A2.11
JULY 28, 2010

9/20/2010 12:08:34 PM, 1:1

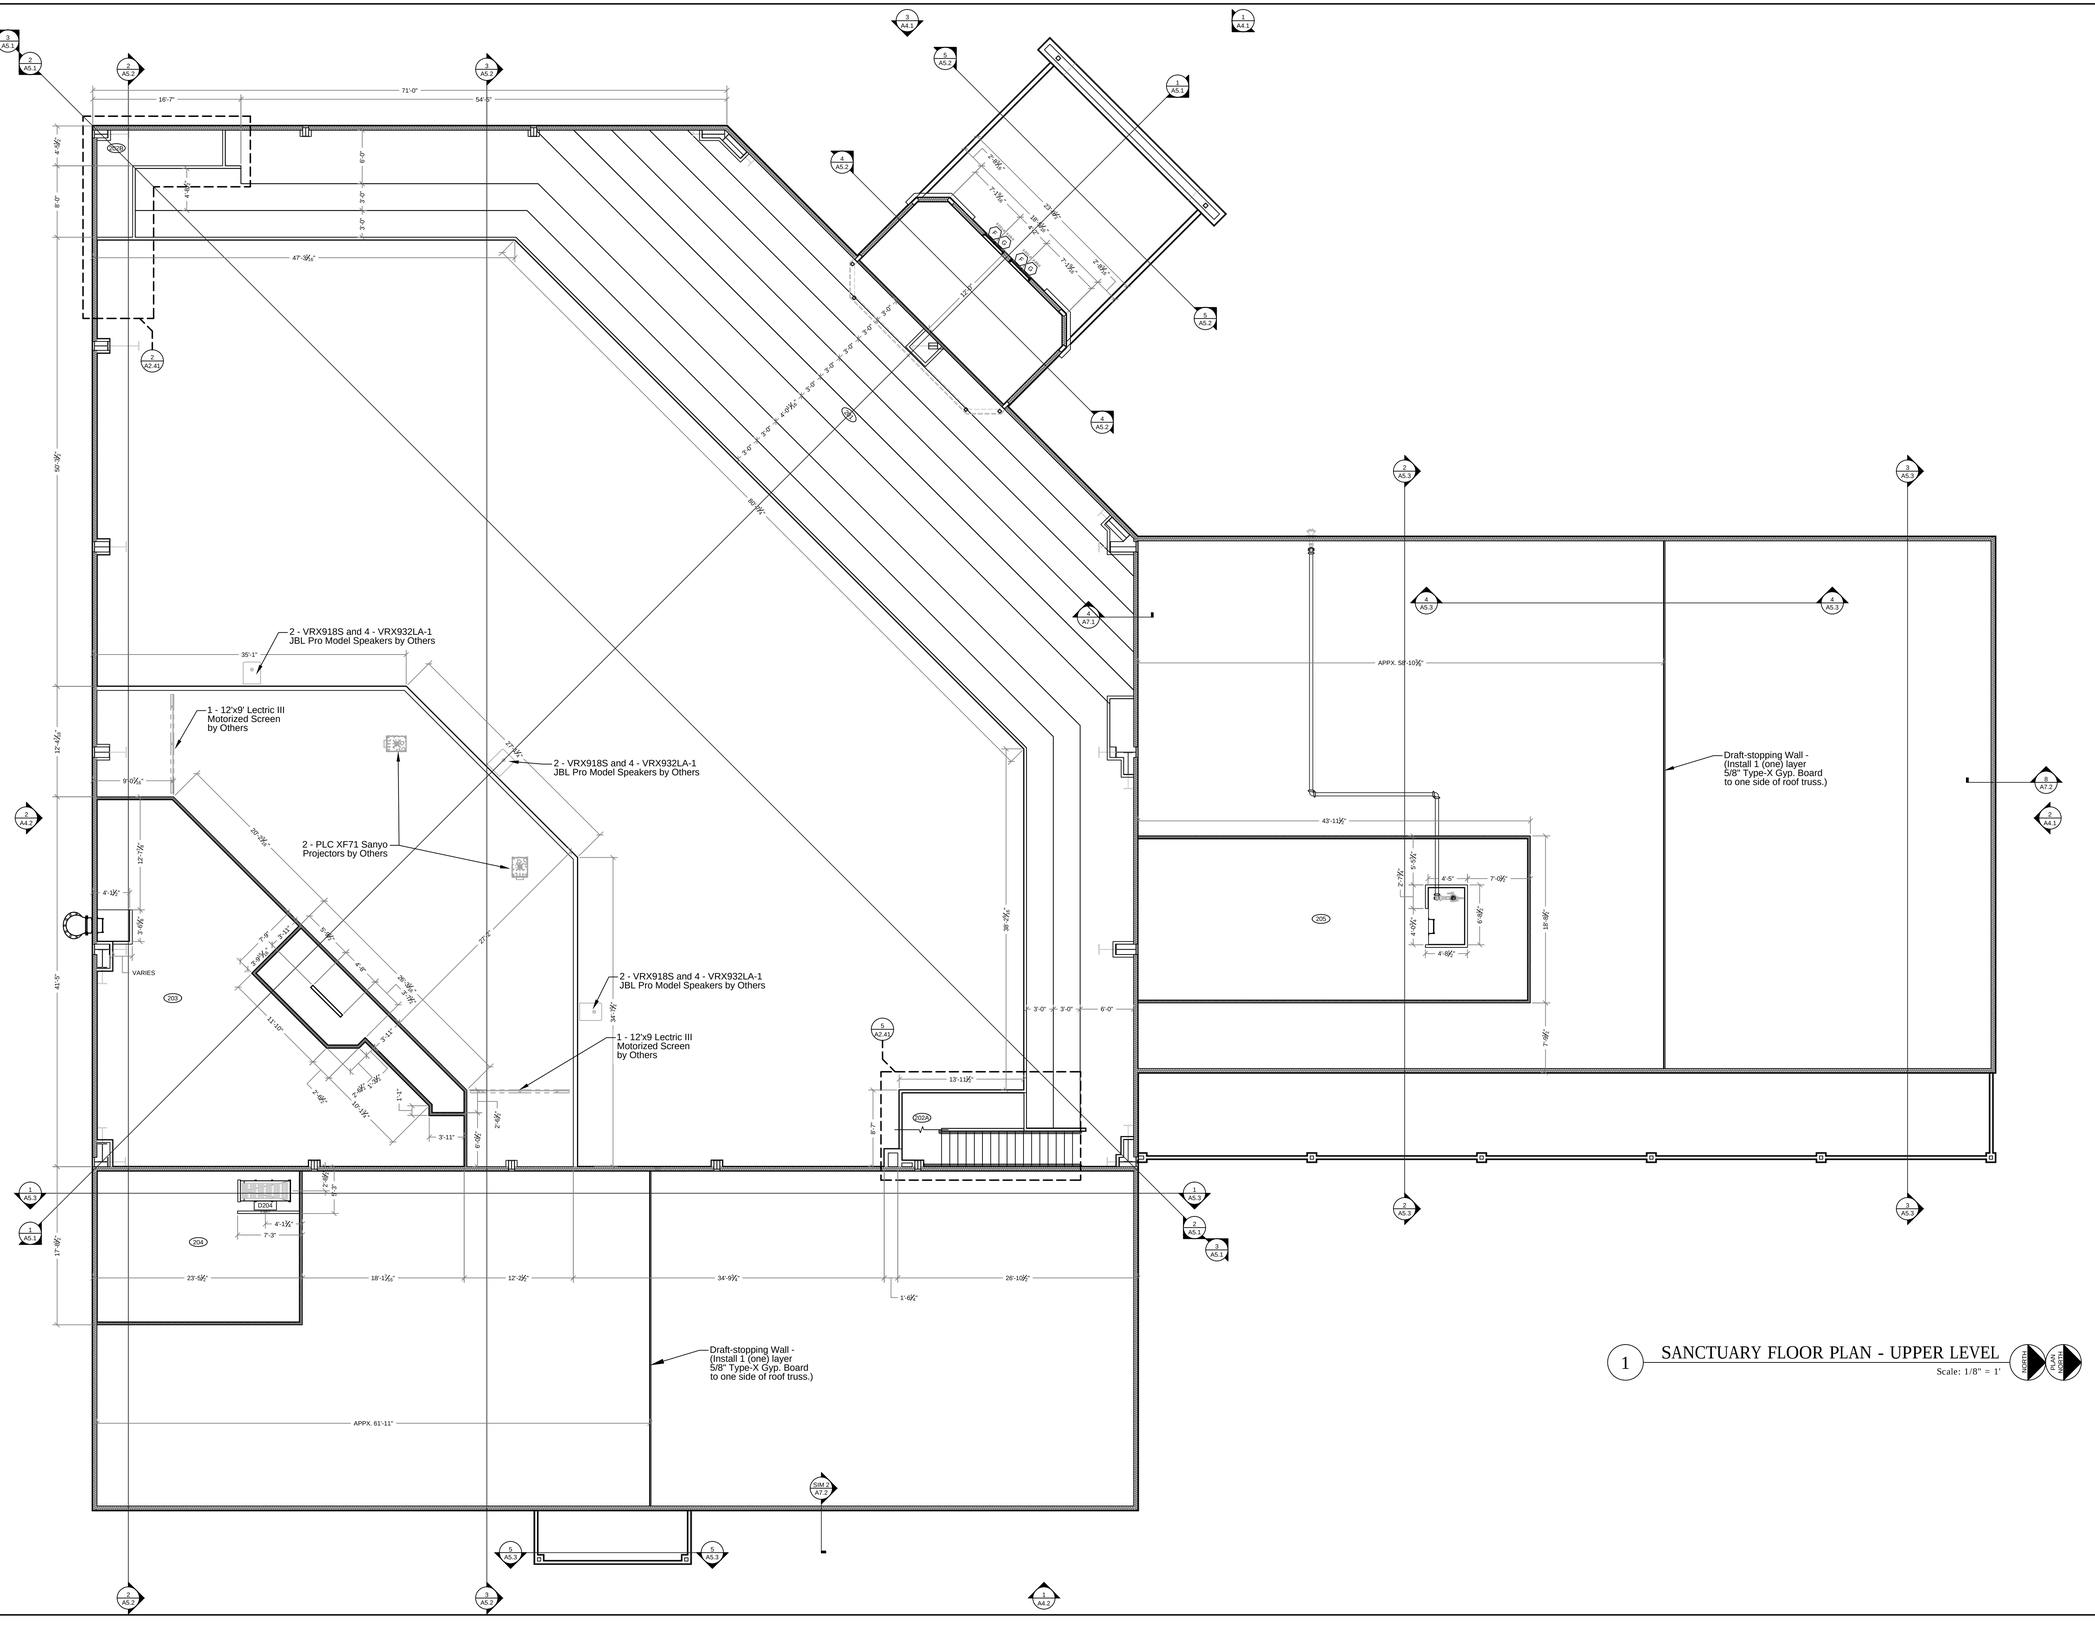

1 SANCTUARY FLOOR PLAN - UPPER LEVEL

Scale: 1/8" = 1'

REVISIONS:

DATE	BY

These drawings and accompanying specifications are the sole property of Timbercon Construction, Inc. and may not be used for any other project or by any other person or general contractor without prior written permission from Timbercon Construction, Inc.

TRUE VISION CHURCH
2826 ACKERMAN ROAD
KIRBY, TX 78219
(210) 590-4400
(210) 590-2540 FAX
www.truevisionchurch.org

TIMBERCON CONSTRUCTION, INC
1241 UNIVERSAL CITY BLVD.
UNIVERSAL CITY, TX 78148
(210) 590-2525
(210) 590-2527 FAX
www.timbercon.net

SANCTUARY FLOOR PLAN - UPPER LEVEL

SHEET NUMBER

A2.12

JULY 28, 2010

9/20/2010 12:09:11 PM, 1:1

NOTE

UNLESS OTHERWISE NOTED:
1. ALL DOORS ARE 4 1/2" OFF THE HINGE SIDE WALL
2. ALL NON-PERPENDICULAR WALLS ARE AT A 135&(DEGREE) ANGLE TO EACH OTHER
3. ALL STAIR TREAD IS 11"

1 SANCTUARY FLOOR PLAN - MAIN LEVEL (ALT. 1)
Scale: 1/8" = 1'

REVISIONS:

DATE	BY

These drawings and accompanying specifications are the sole property of Timbercon Construction, Inc. and may not be used for any other project or by any other person or general contractor without prior written permission from Timbercon Construction, Inc.

TRUE VISION CHURCH
2826 ACKERMAN ROAD
KIRBY, TX 78219
(210) 590-4455 OFFICE
(210) 590-2540 FAX
www.truevisionchurch.org

TIMBERCON CONSTRUCTION, INC
1241 UNIVERSAL CITY BLVD.
UNIVERSAL CITY, TX 78148
(210) 590-2525 OFFICE
(210) 590-2527 FAX
www.timbercon.net

SANCTUARY FLOOR PLAN - MAIN LEVEL (ALT. 1)

SHEET NUMBER
A2.21
JULY 28, 2010

9/20/2010 12:09:34 PM, 1:1

2 - VRX918S and 4 - VRX932LA-1
JBL Pro Model Speakers by Others

1 - 12'x9' Lectric III
Motorized Screen
by Others

2 - PLC XF71 Sanyo
Projectors by Others

2 - VRX918S and 4 - VRX932LA-1
JBL Pro Model Speakers by Others

2 - VRX918S and 4 - VRX932LA-1
JBL Pro Model Speakers by Others

1 - 12'x9' Lectric III
Motorized Screen
by Others

Draft-stopping Wall -
(Install 1 (one) layer
5/8" Type-X Gyp. Board
to one side of roof truss.)

Draft-stopping Wall -
(Install 1 (one) layer
5/8" Type-X Gyp. Board
to one side of roof truss.)

1 SANCTUARY FLOOR PLAN - UPPER LEVEL (ALT. 1)
Scale: 1/8" = 1'

REVISIONS:

DATE	BY

These drawings and accompanying specifications are the sole property of Timbercon Construction, Inc. and may not be used for any other project or by any other person or general contractor without prior written permission from Timbercon Construction, Inc.

TRUE VISION CHURCH
2826 ACKERMAN ROAD
KIRBY, TX 78219
(210) 590-4449
(210) 590-2540 FAX
www.truevisionchurch.org

TIMBERCON CONSTRUCTION, INC
1241 UNIVERSAL CITY BLVD.
UNIVERSAL CITY, TX 78148
(210) 590-2544
(210) 590-2545 FAX
www.timbercon.net


SANCTUARY FLOOR PLAN - UPPER LEVEL (ALT. 1)

SHEET NUMBER


A2.22

JULY 28, 2010


9/20/2010 12:10:10 PM, 1:1

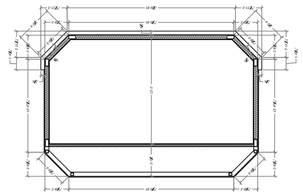


1 SANCTUARY TOWER PLAN
Scale: 1/8" = 1'

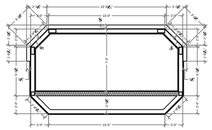


4 CHAPEL TOWER PLAN
Scale: 1/8" = 1'

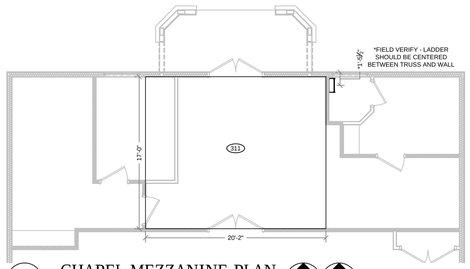


3 CHAPEL MEZZANINE PLAN
Scale: 1/8" = 1'

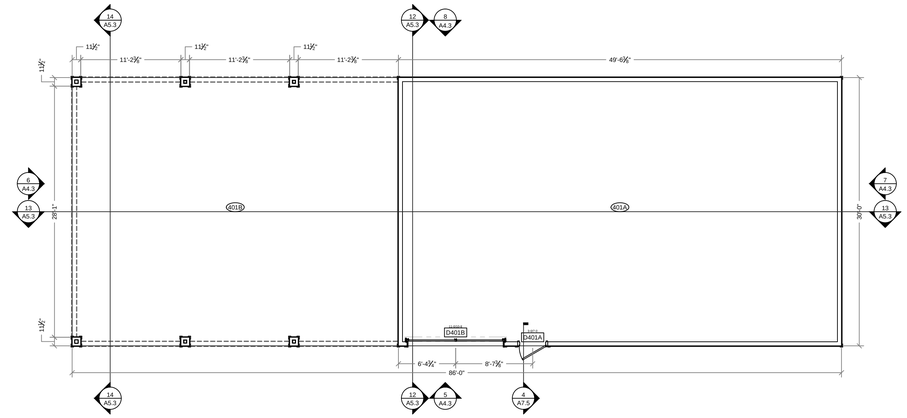


5 GARAGE FLOOR PLAN
Scale: 1/8" = 1'

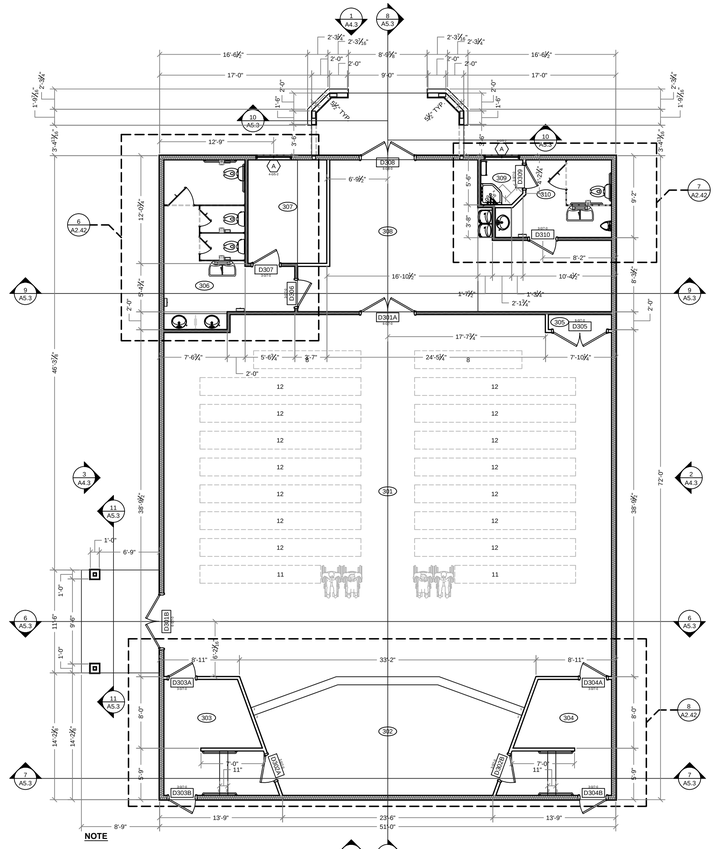

2 CHAPEL FLOOR PLAN
Scale: 1/8" = 1'

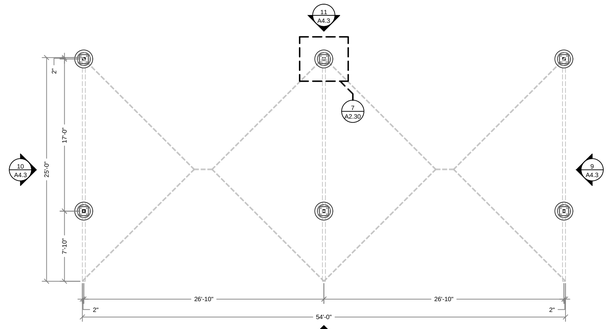

6 CANOPY PLAN
Scale: 1/8" = 1'

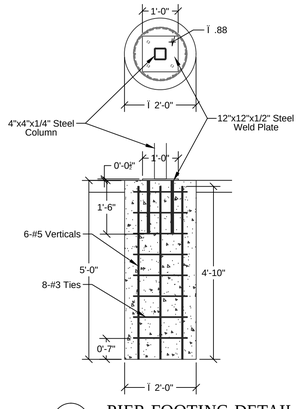

7 PIER FOOTING DETAIL
Scale: 1/2" = 1'

REVISIONS:

DATE	BY

These drawings and accompanying specifications are the sole property of Timbercon Construction, Inc. and may not be used for any other project or by any other person or general contractor without prior written permission from Timbercon Construction, Inc.


TRUE VISION CHURCH
2826 ACKERMAN ROAD
KIRBY, TX 78219
(210) 590-4400
(210) 590-4410 FAX
www.truevisionchurch.org

TIMBERCON CONSTRUCTION, INC
1241 UNIVERSAL CITY BLVD.
UNIVERSAL CITY, TX 78148
(210) 659-2544
(210) 590-2544 FAX
www.timbercon.net


CHAPEL & GARAGE FLOOR PLANS & PARKING CANOPY PLAN

SHEET NUMBER
A2.30
JULY 28, 2010


9/20/2010 12:10:42 PM, 1:1

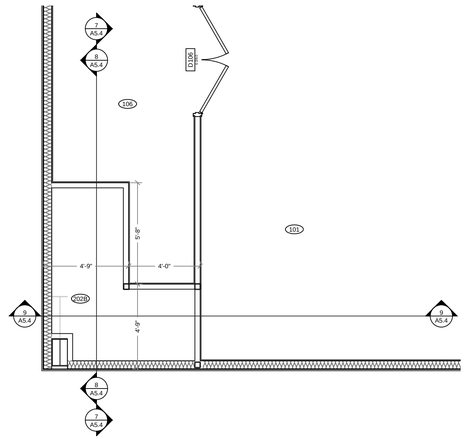


1 STAIR AREA (202B) PLAN - MAIN LEVEL
Scale: 1/4" = 1'

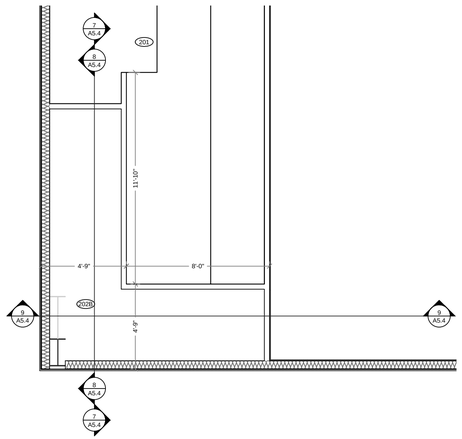


2 STAIR AREA (202B) PLAN - UPPER LEVEL
Scale: 1/4" = 1'

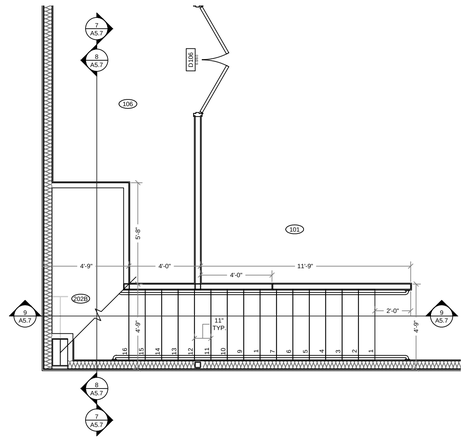


3 STAIR - ALT. 1 (202B) PLAN - MAIN LEVEL
Scale: 1/4" = 1'

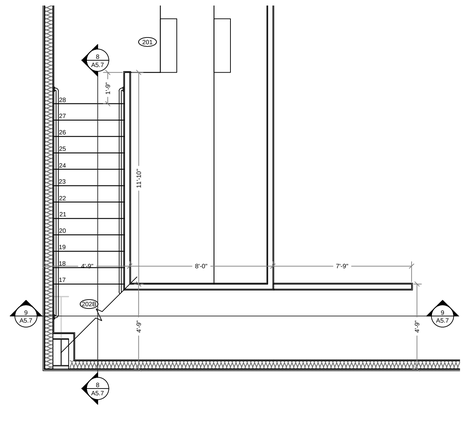


4 STAIR - ALT. 1 (202B) PLAN - UPPER LEVEL
Scale: 1/4" = 1'

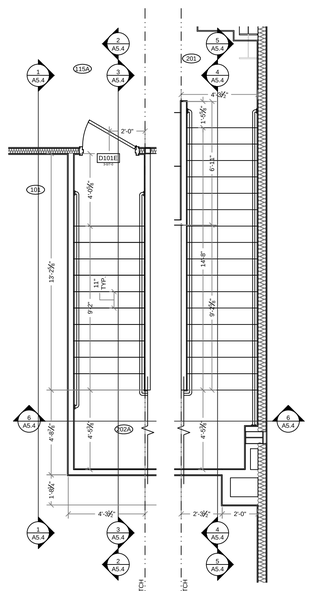

5 STAIR 202A PLAN
Scale: 1/4" = 1'

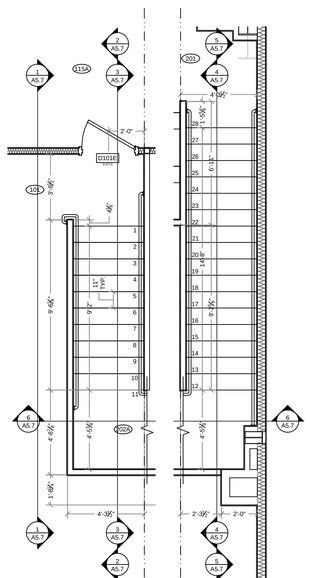

6 STAIR 202A ALT.1 PLAN
Scale: 1/4" = 1'

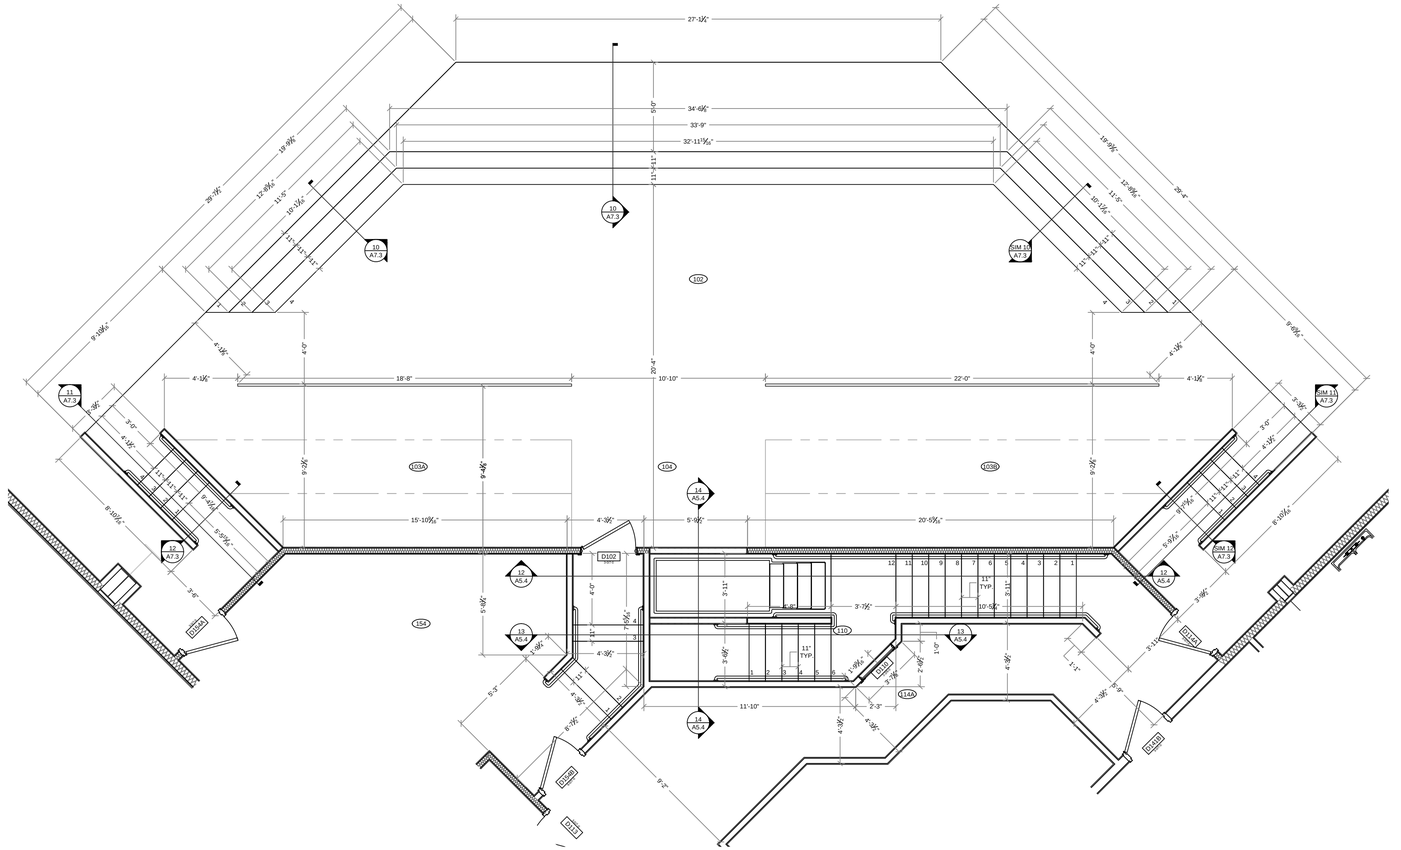

7 PLATFORM (102) AND BAPTISMAL FONT (110) PLAN
Scale: 1/4" = 1'

9/20/2010 12:12:11 PM, 1:1

REVISIONS:

DATE	BY


These drawings and accompanying specifications are the sole property of Timbercon Construction, Inc. and may not be used for any other project or by any other person or general contractor without prior written permission from Timbercon Construction, Inc.

TRUE VISION CHURCH
2826 ACKERMAN ROAD
KIRBY, TX 78219
(210) 590-3456
(210) 590-2540 FAX
www.truevisionchurch.org

TIMBERCON CONSTRUCTION, INC
1241 UNIVERSAL CITY BLVD.
UNIVERSAL CITY, TX 78148
(210) 590-3456
(210) 590-2540 FAX
www.timbercon.net

FLOOR PLAN ENLARGEMENTS

SHEET NUMBER
A2.41
JULY 28, 2010

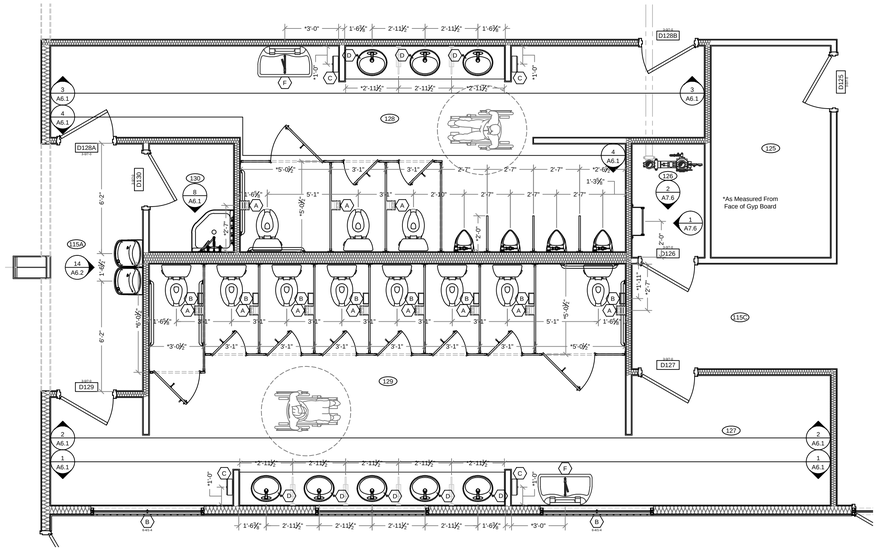


1 ENLARGED AREA (RESTROOMS 128 & 129 AND ROOMS 126, 127 & 130)
Scale: 1/4" = 1'

KEYNOTE:


- (A) TOILET PAPER DISPENSER
- (B) SANITARY NAPKIN DISPOSAL
- (C) PAPER TOWEL DISPENSER
- (D) SOAP DISPENSER - COUNTER MOUNT
- (E) SOAP DISPENSER - WALL MOUNT
- (F) BABY CHANGING TABLE

NOTE:


1. SEE ADA GUIDELINES SHEETS 02 AND 03 FOR REQUIRED MOUNTING HEIGHTS AND LOCATIONS OF HANDICAPPED ACCESSIBLE PLUMBING FIXTURES AND ACCESSORIES
2. PLUMBER TO GIVE ALTERNATE BID FOR TOILET ROOMS 128 AND 129 (SEE PLUMBING PLANS FOR SCOPE OF WORK).

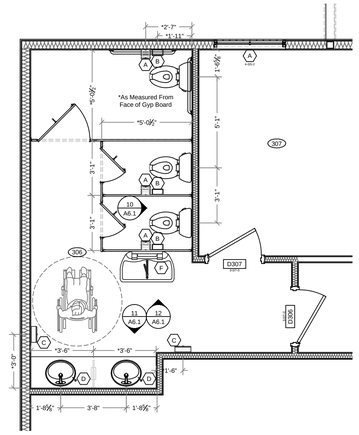

6 WOMEN'S RESTROOM (306)
Scale: 1/4" = 1'

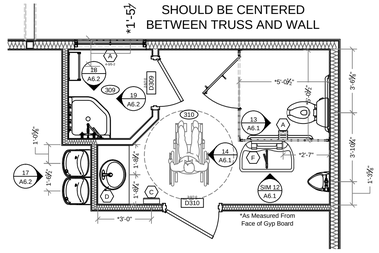


7 MEN'S RR (310) AND UTILITY ROOM (309)
Scale: 1/4" = 1'

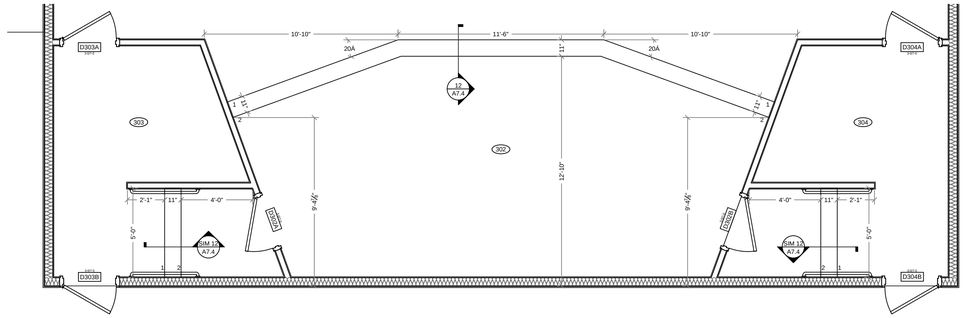


8 PLATFORM (302) AND STORAGE ROOMS (303 & 304)
Scale: 1/4" = 1'

2 ENLARGED AREA (ROOMS 137, 139 & 140)
Scale: 1/4" = 1'

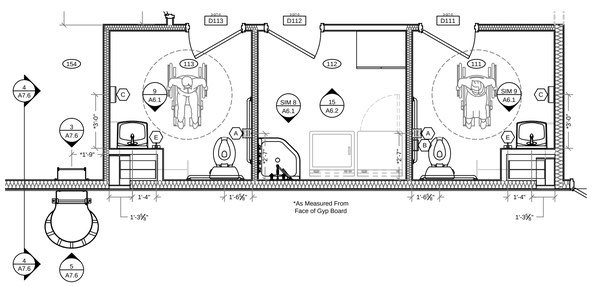

3 ENLARGED AREA (ROOMS 111, 112, & 113)
Scale: 1/4" = 1'

4 PASTOR'S RR (150)
Scale: 1/4" = 1'

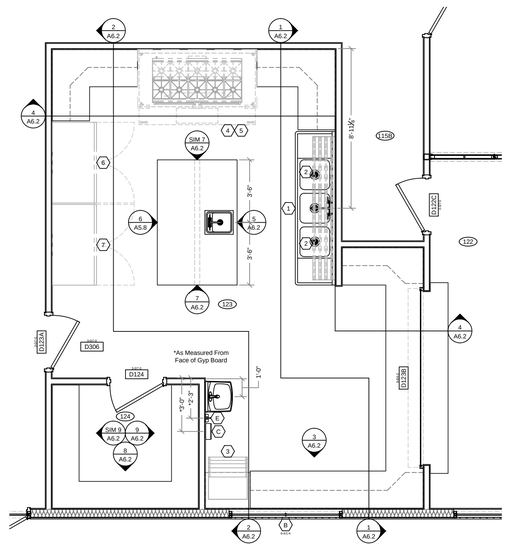

5 KITCHEN (123) AND PANTRY (124)
Scale: 1/4" = 1'

KITCHEN EQUIPMENT SCHEDULE

ITEM	DESCRIPTION	MANUFACTURER	MODEL #	QTY	REMARKS
1	THREE COMPARTMENT SINK	ADVANCE TABCO	93-23-60-18LR	1	
2	DRAINAGE SHELF, WALL MOUNTED	ADVANCE TABCO	DT-6R-48	4	
3	ICE MAKER	SCOTSMAN	CU1526	1	
4	GAS RESTAURANT RANGE	VULCAN	60L"7"	1	EXISTING EQUIPMENT - RELOCATE FROM EXISTING BUILDING
5	78" FRESH AIR/EXHAUST VENT HOOD	N/A	N/A	1	
6	REACH IN SOLID DOOR REFRIGERATOR	TRUE FOOD SERVICE	T-49	1	
7	REACH IN SOLID DOOR FREEZER	TRUE FOOD SERVICE	T-49F	1	

REVISIONS:

DATE	BY

These drawings and accompanying specifications are the sole property of Timbercon Construction, Inc. and may not be used for any other project or by any other person or general contractor without prior written permission from Timbercon Construction, Inc.

TRUE VISION CHURCH
2826 ACKERMAN ROAD
KIRBY, TX 78219
(210) 662-5466
(210) 599-2540 FAX
www.truevisionchurch.org

TIMBERCON CONSTRUCTION, INC
1241 UNIVERSAL CITY BLVD.
UNIVERSAL CITY, TX 78148
(210) 659-2544
(210) 659-2544 FAX
www.timbercon.net


FLOOR PLAN ENLARGMENTS

SHEET NUMBER

A2.42

JULY 28, 2010

9/20/2010 12:13:57 PM, 1:1

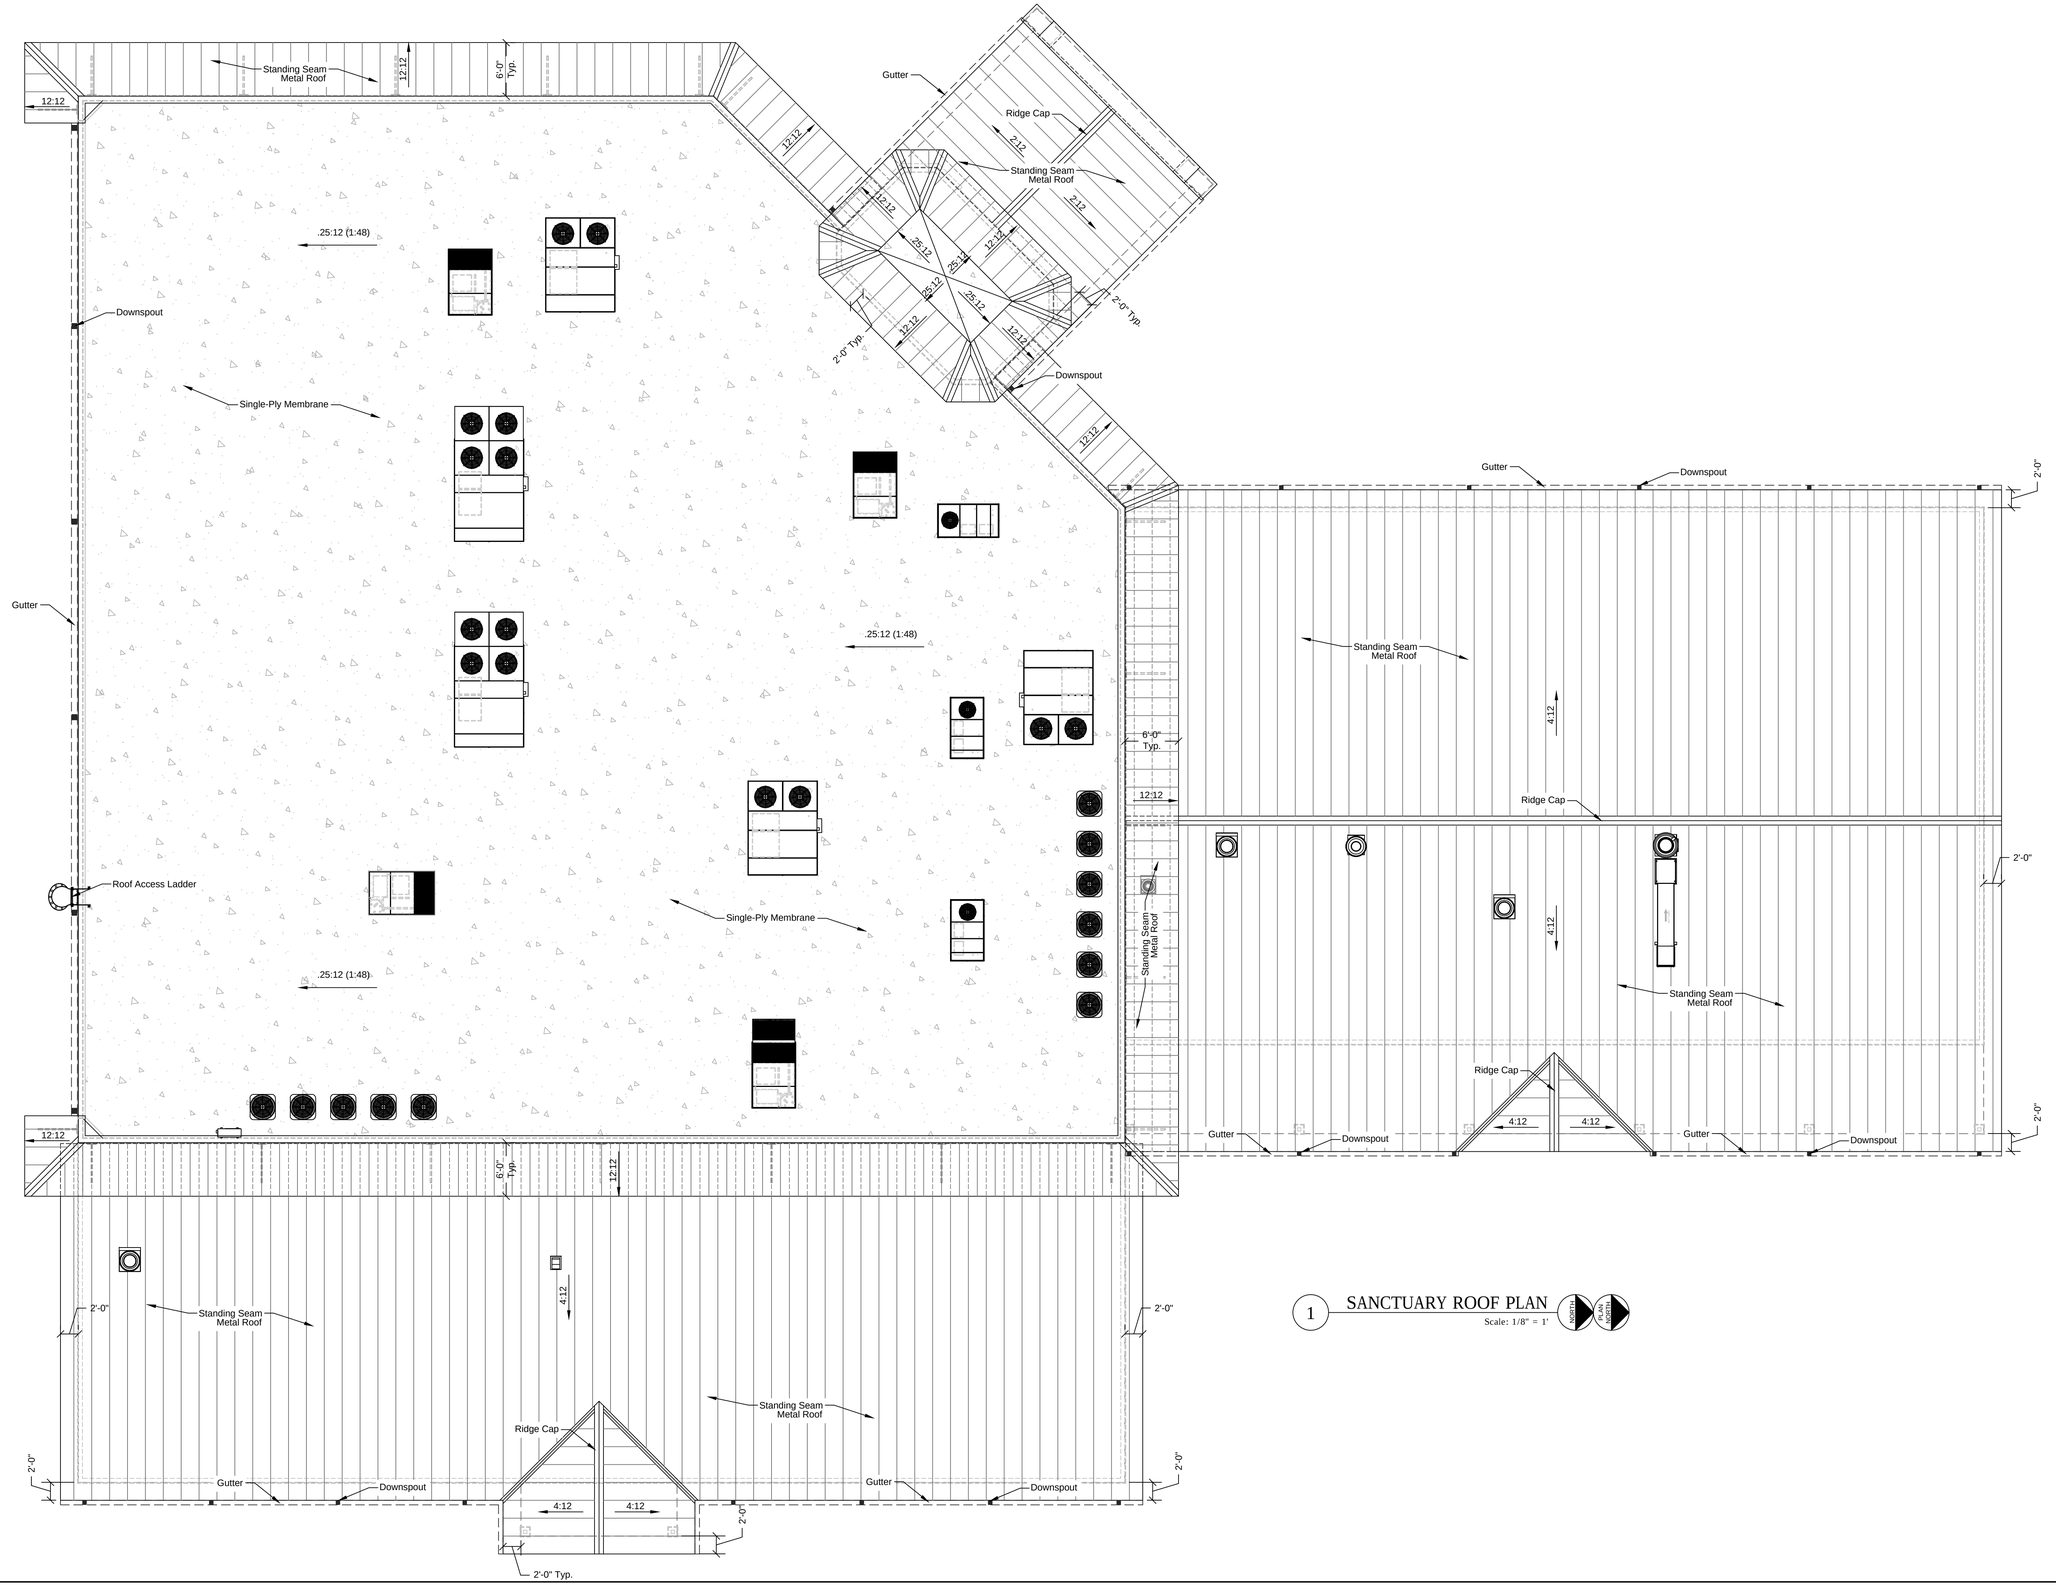

1 SANCTUARY ROOF PLAN

Scale: 1/8" = 1'

REVISIONS:

DATE	BY

These drawings and accompanying specifications are the sole property of Timbercon Construction, Inc. and may not be used for any other project or by any other person or general contractor without prior written permission from Timbercon Construction, Inc.

TRUE VISION CHURCH
2826 ACKERMAN ROAD
KIRBY, TX 78219
(210) 590-2525
(210) 590-2540 FAX
www.truevisionchurch.org

TIMBERCON CONSTRUCTION, INC
1241 UNIVERSAL CITY BLVD.
UNIVERSAL CITY, TX 78148
(210) 590-2525
(210) 590-2540 FAX
www.timbercon.net


SANCTUARY ROOF PLAN

SHEET NUMBER


A3.1

JULY 28, 2010


9/20/2010 12:15:27 PM, 1:1

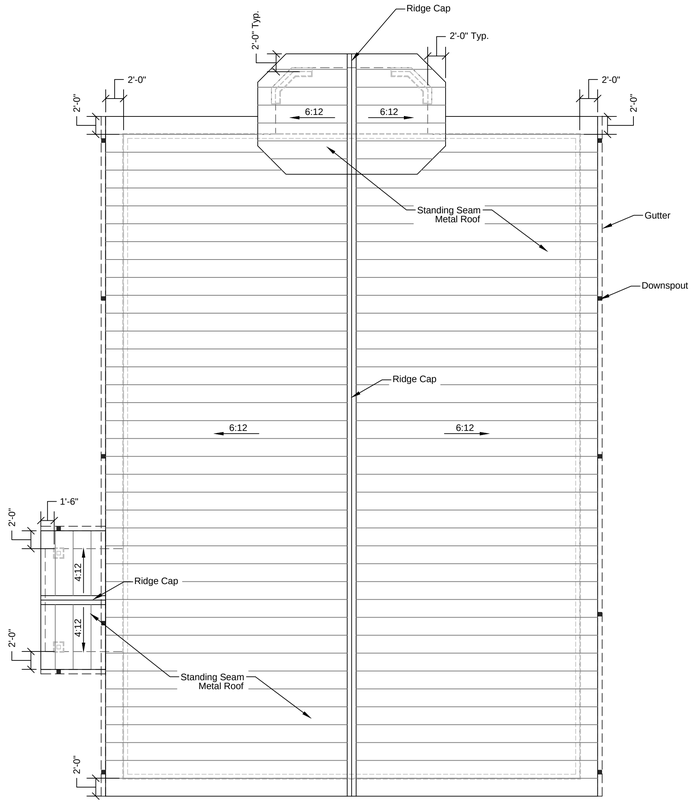

1 CHAPEL ROOF PLAN
Scale: 1/8" = 1'

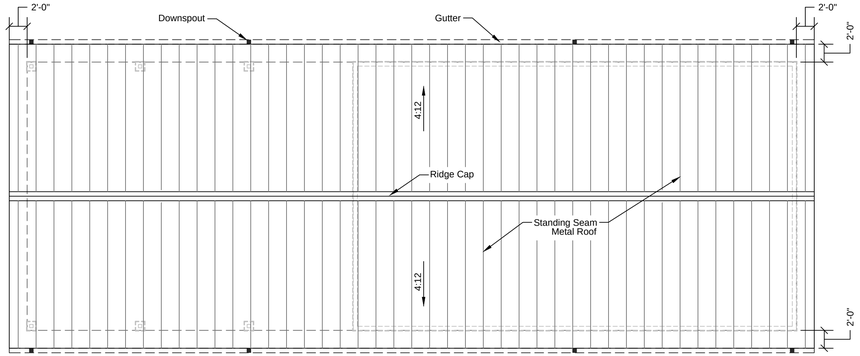

2 GARAGE ROOF PLAN
Scale: 1/8" = 1'

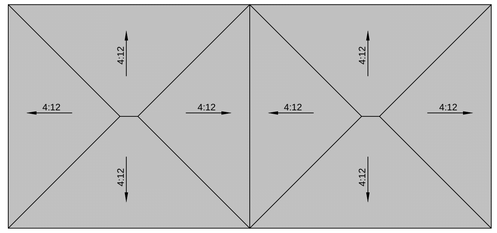

3 CANOPY ROOF PLAN
Scale: 1/8" = 1'

REVISIONS:

DATE	BY

These drawings and accompanying specifications are the sole property of Timbercon Construction, Inc. and may not be used for any other project or by any other person or general contractor without prior written permission from Timbercon Construction, Inc.

TRUE VISION CHURCH
2826 ACKERMAN ROAD
KIRBY, TX 78219
(210) 590-4466
(210) 590-2540 FAX
www.truevisionchurch.org

TIMBERCON CONSTRUCTION, INC
1241 UNIVERSAL CITY BLVD.
UNIVERSAL CITY, TX 78148
(210) 590-2254
(210) 590-2252 FAX
www.timbercon.net

CHAPEL & GARAGE ROOF PLANS & PARKING CANOPY COVER PLAN

SHEET NUMBER


A3.2

JULY 28, 2010

9/20/2010 12:15:39 PM, 1:1


1 NORTHWEST ELEVATION

Looking Southeast Scale: 1/8" = 1'

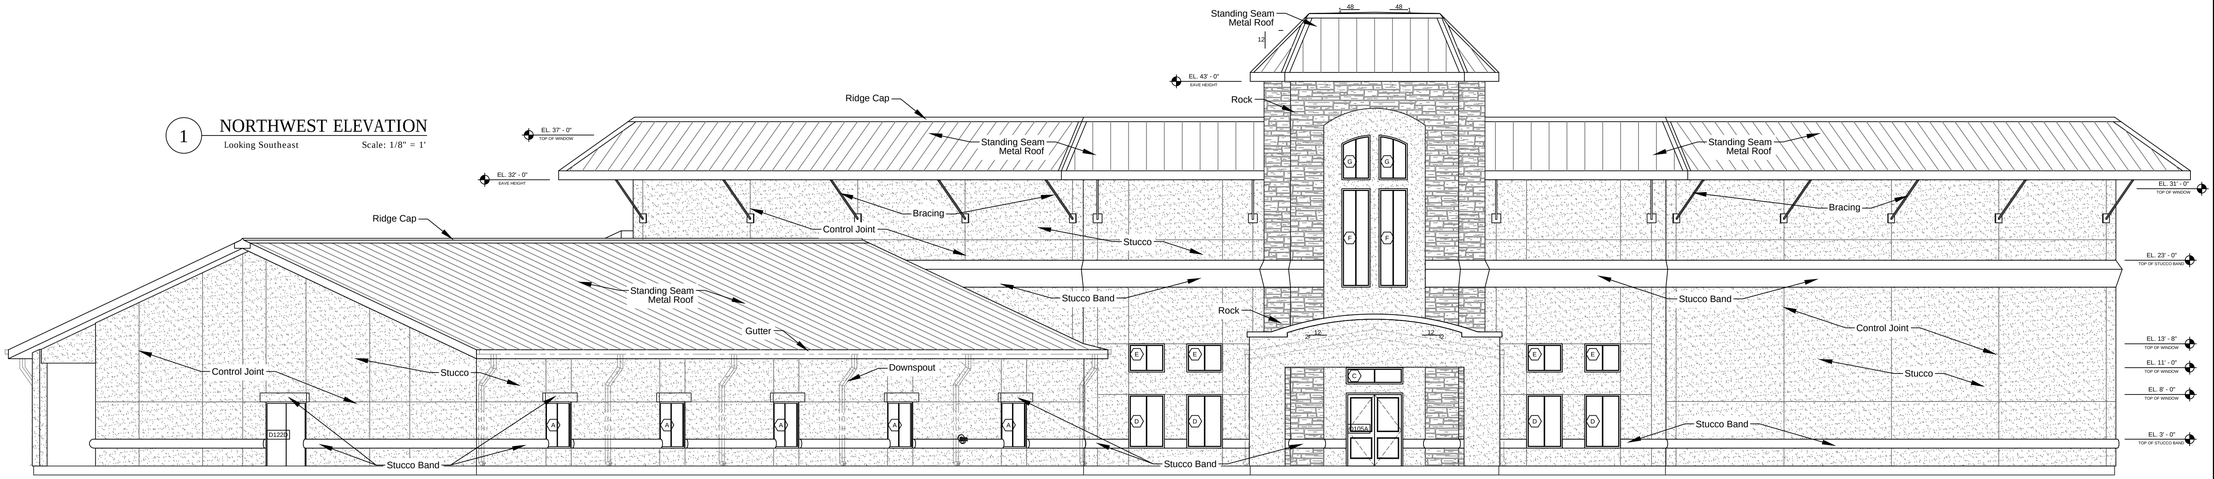


2 NORTH ELEVATION

Looking South Scale: 1/8" = 1'

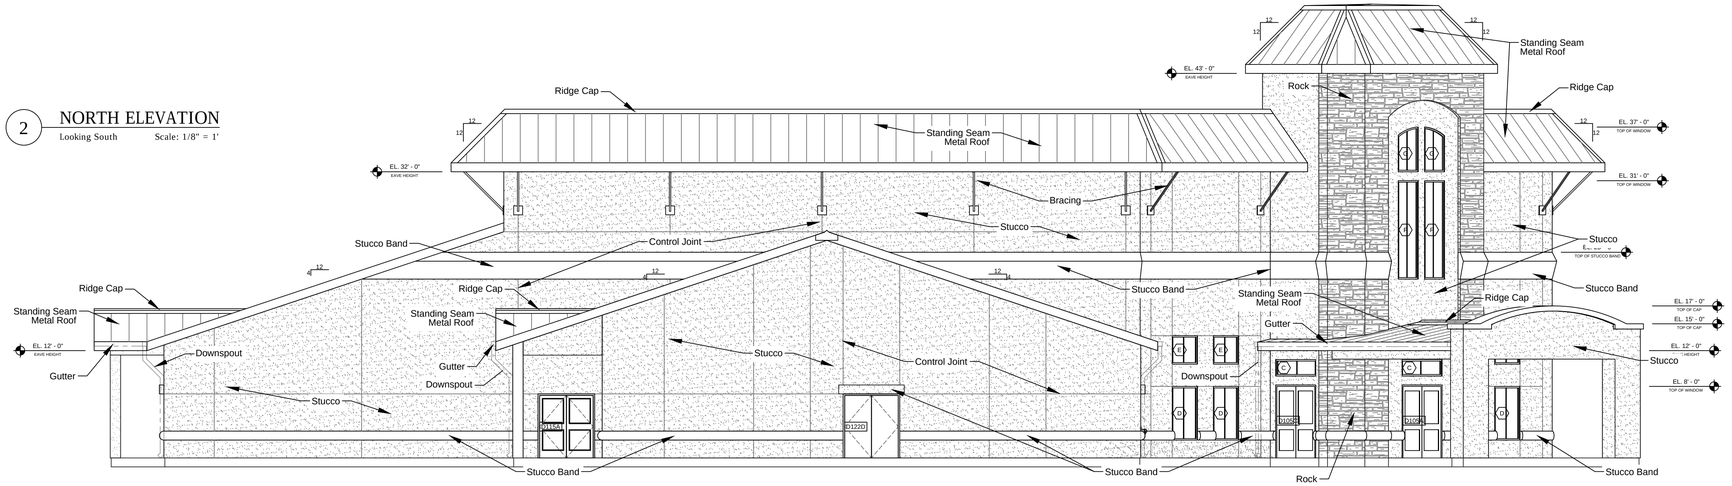

3 WEST ELEVATION

Looking East Scale: 1/8" = 1'

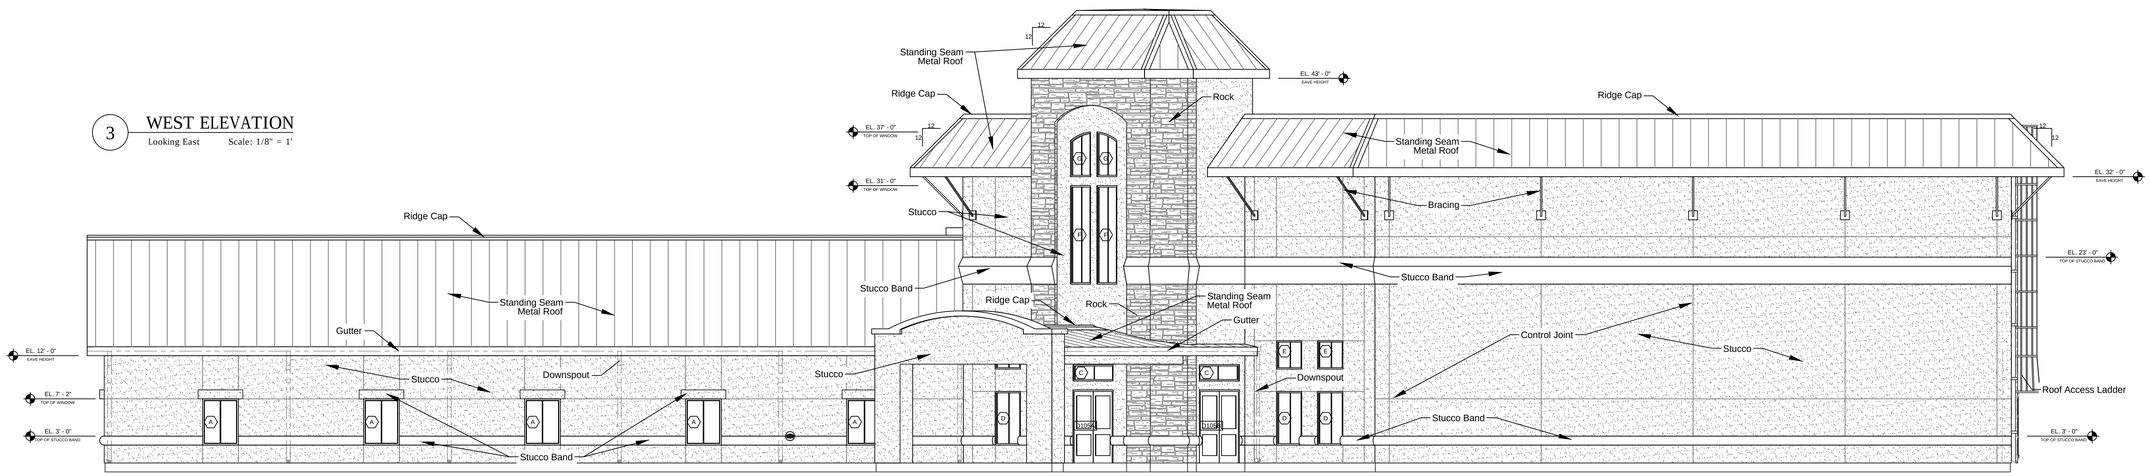

REVISIONS:

DATE	BY

These drawings and accompanying specifications are the sole property of Timbercon Construction, Inc. and may not be used for any other project or by any other person or general contractor without prior written permission from Timbercon Construction, Inc.

TRUE VISION CHURCH
2826 ACKERMAN ROAD
KIRBY, TX 78219
(210) 590-4466 OFF.
(210) 590-2540 FAX
www.truevisionchurch.org

TIMBERCON CONSTRUCTION, INC
1241 UNIVERSAL CITY BLVD.
UNIVERSAL CITY, TX 78148
(210) 590-2525 PH.
(210) 590-2524 FAX
www.timbercon.net


SANCTUARY EXTERIOR ELEVATIONS

SHEET NUMBER

A4.1


JULY 28, 2010

9/20/2010 12:15:52 PM, 1:1

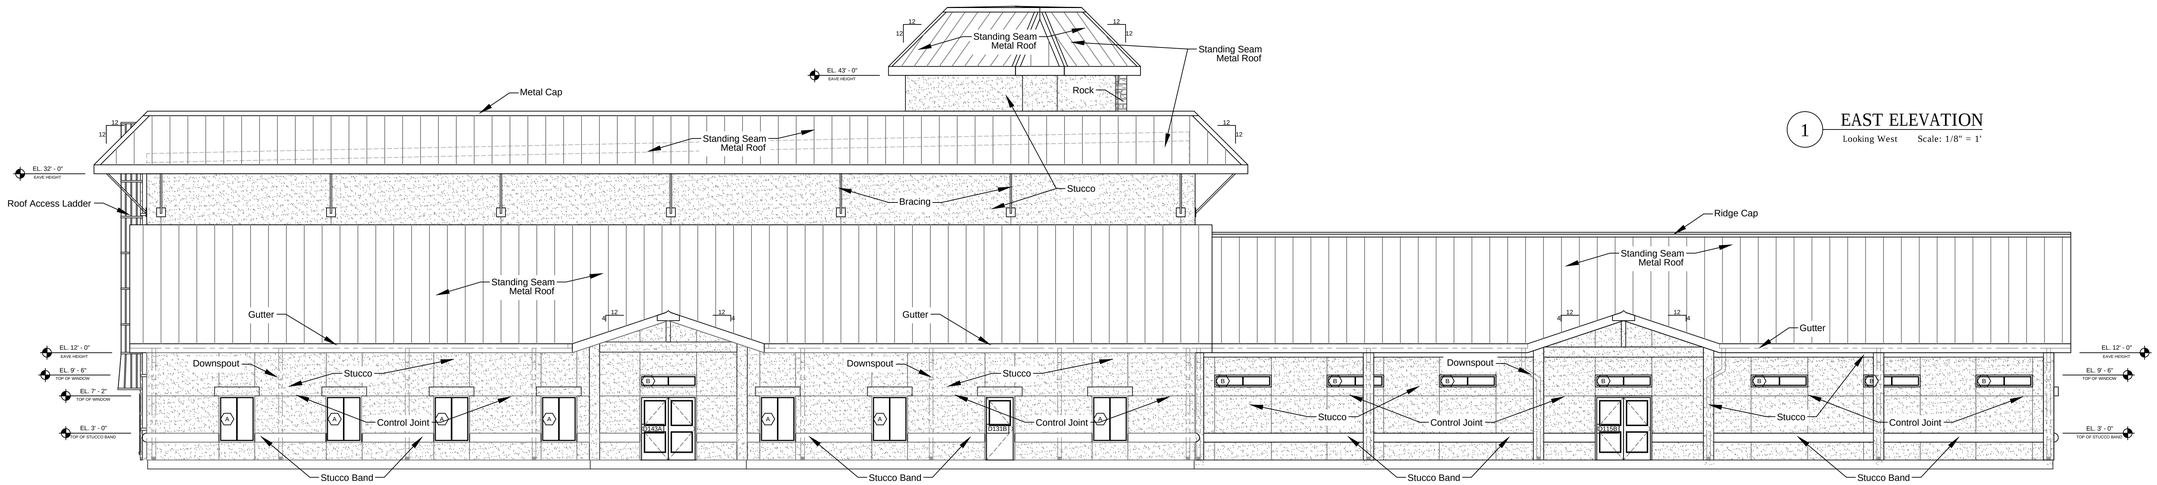

1 EAST ELEVATION

Looking West Scale: 1/8" = 1'

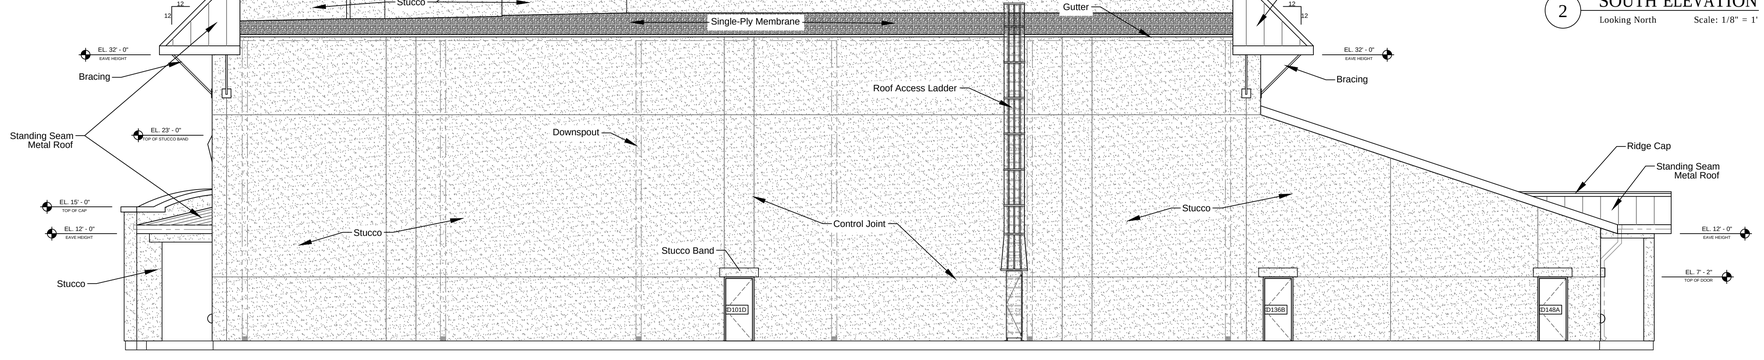

2 SOUTH ELEVATION

Looking North Scale: 1/8" = 1'

REVISIONS:

DATE	BY

These drawings and accompanying specifications are the sole property of Timbercon Construction, Inc. and may not be used for any other project or by any other person or general contractor without prior written permission from Timbercon Construction, Inc.

TRUE VISION CHURCH
2826 ACKERMAN ROAD
KIRBY, TX 78219
(210) 590-4400
(210) 590-2540 FAX
www.truevisionchurch.org

TIMBERCON CONSTRUCTION, INC
1241 UNIVERSAL CITY BLVD.
UNIVERSAL CITY, TX 78148
(210) 659-2144
(210) 659-2145 FAX
www.timbercon.net


SANCTUARY EXTERIOR ELEVATIONS

SHEET NUMBER


A4.2

JULY 28, 2010


9/20/2010 12:16:06 PM, 1:1

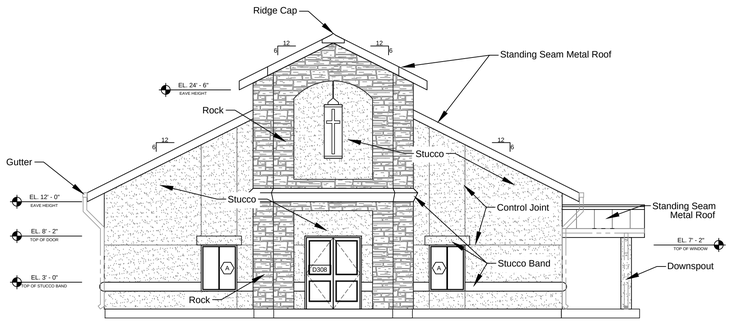


1 NORTH ELEVATION
Scale: 1/8" = 1'

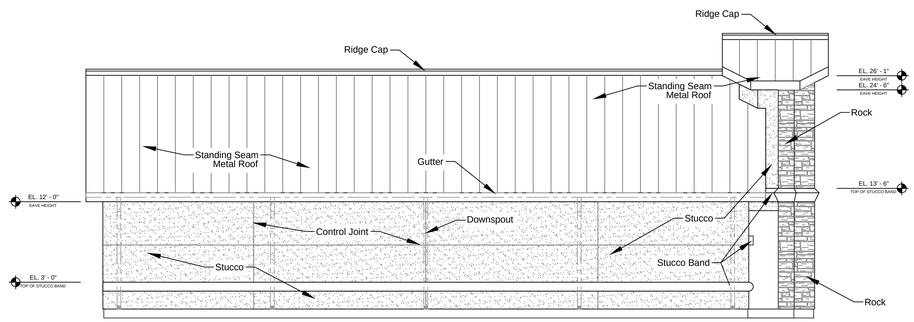


2 EAST ELEVATION
Scale: 1/8" = 1'

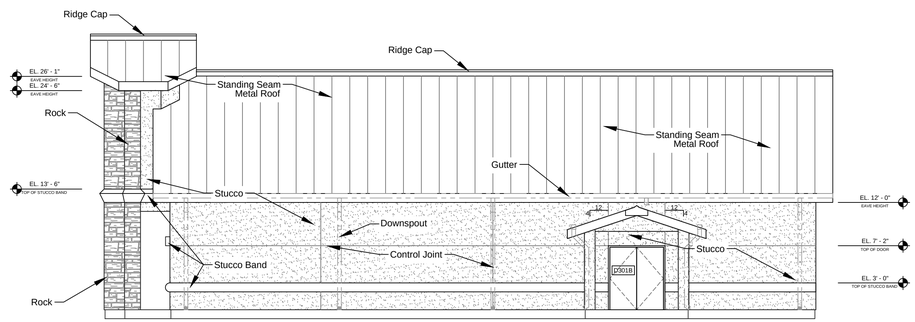


3 WEST ELEVATION
Scale: 1/8" = 1'

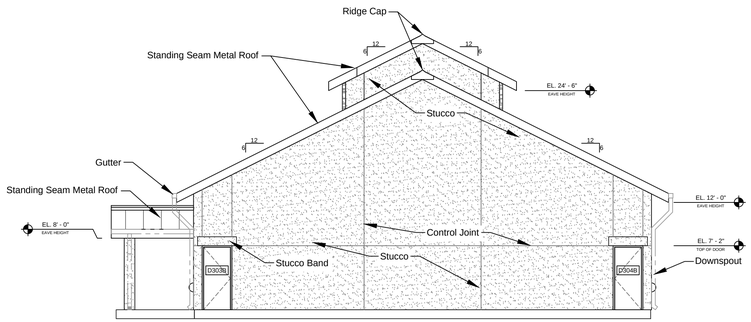


4 SOUTH ELEVATION
Scale: 1/8" = 1'

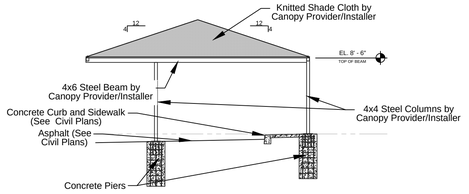


9 NORTH ELEVATION
Scale: 1/8" = 1'

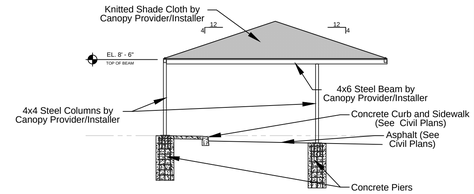


10 SOUTH ELEVATION
Scale: 1/8" = 1'

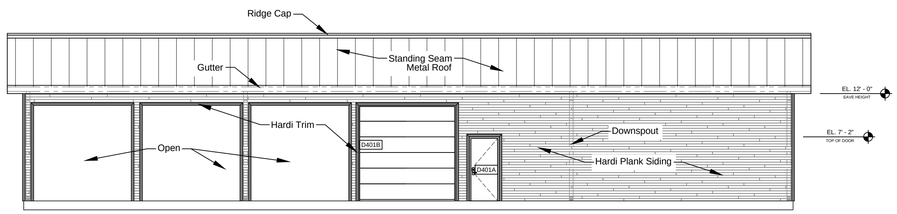


5 SOUTH ELEVATION
Scale: 1/8" = 1'

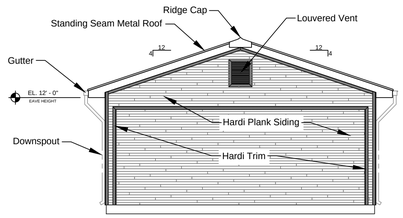


6 WEST ELEVATION
Scale: 1/8" = 1'

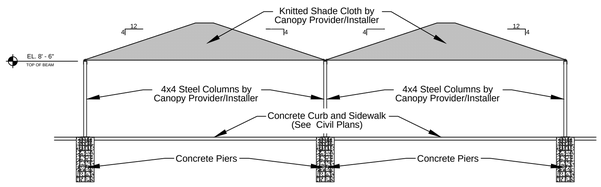


11 WEST ELEVATION
Scale: 1/8" = 1'

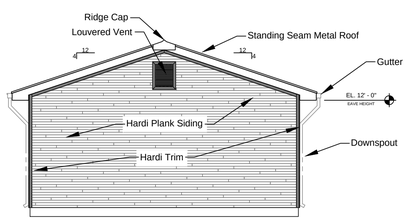

7 EAST ELEVATION
Scale: 1/8" = 1'

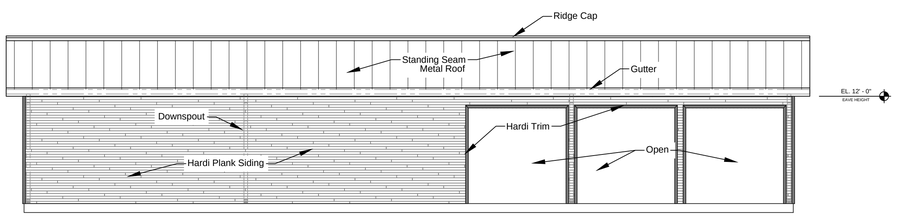

8 NORTH ELEVATION
Scale: 1/8" = 1'

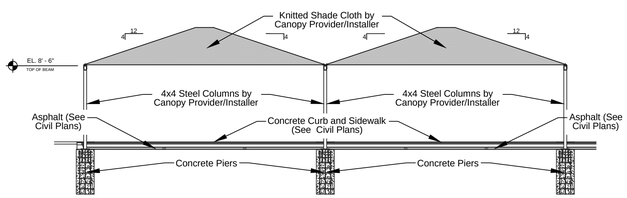

12 EAST ELEVATION
Scale: 1/8" = 1'

REVISIONS:

DATE	BY

These drawings and accompanying specifications are the sole property of Timbercon Construction, Inc. and may not be used for any other project or by any other person or general contractor without prior written permission from Timbercon Construction, Inc.

TRUE VISION CHURCH
2826 ACKERMAN ROAD
KIRBY, TX 78219
(210) 662-4410
(210) 590-2540 FAX
www.truevisionchurch.org

TIMBERCON CONSTRUCTION, INC
1241 UNIVERSAL CITY BLVD.
UNIVERSAL CITY, TX 78148
(210) 590-2525
(210) 590-2527 FAX
www.timbercon.net


CHAPEL, GARAGE AND PARKING CANOPY EXTERIOR ELEVATIONS

SHEET NUMBER

A4.3


JULY 28, 2010

9/20/2010 12:16:18 PM, 1:1

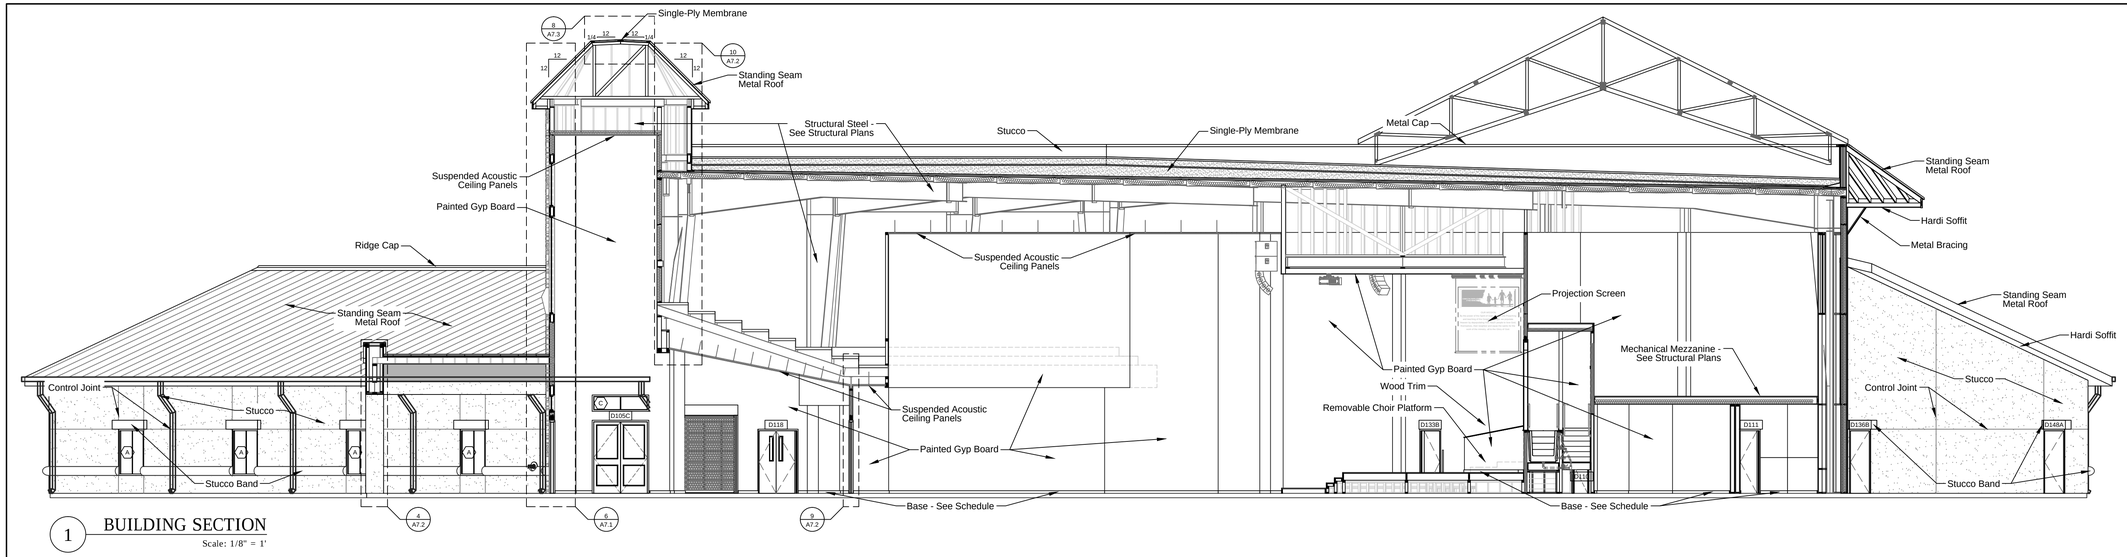


1 BUILDING SECTION

Scale: 1/8" = 1'

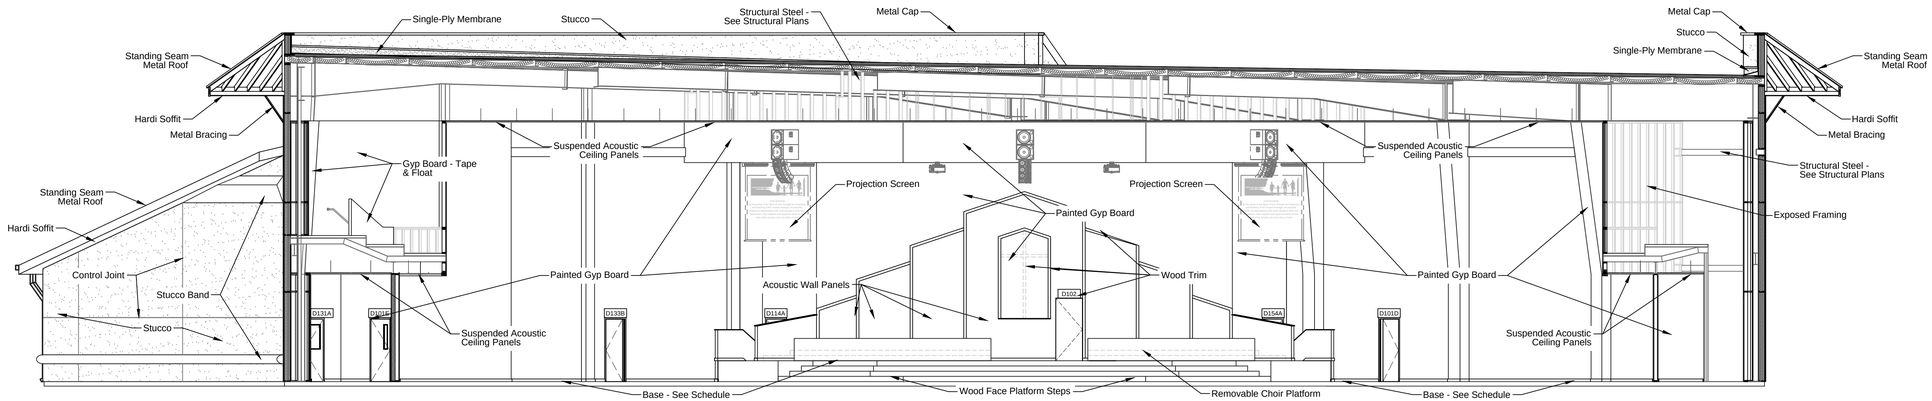

2 BUILDING SECTION

Scale: 1/8" = 1'

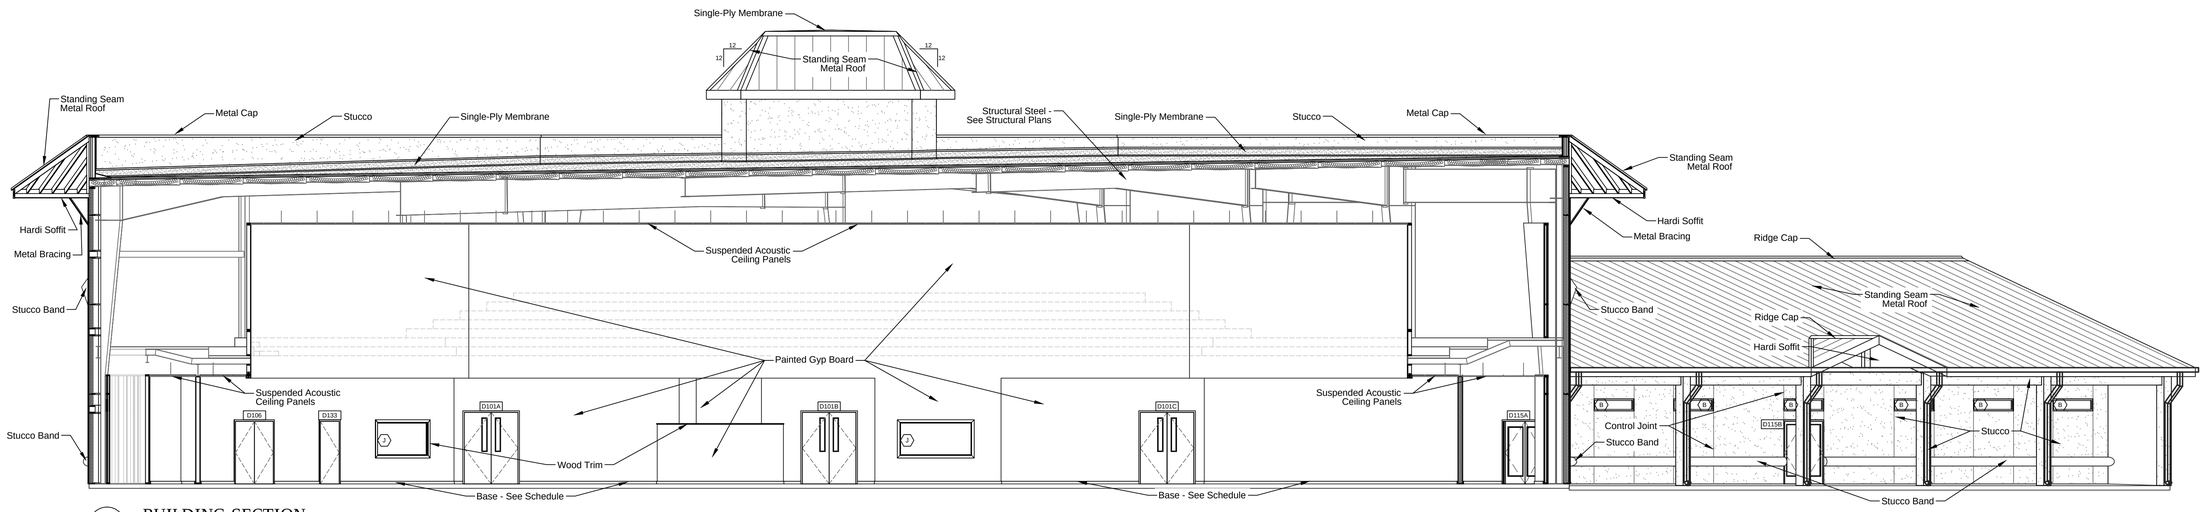

3 BUILDING SECTION

Scale: 1/8" = 1'

REVISIONS:

DATE	BY

These drawings and accompanying specifications are the sole property of Timbercon Construction, Inc. and may not be used for any other project or by any other person or general contractor without prior written permission from Timbercon Construction, Inc.

TRUE VISION CHURCH
2826 ACKERMAN ROAD
KIRBY, TX 78219
(210) 590-4400
(210) 590-2540 FAX
www.truevisionchurch.org

TIMBERCON CONSTRUCTION, INC
1241 UNIVERSAL CITY BLVD.
UNIVERSAL CITY, TX 78148
(210) 590-2525
(210) 590-2527 FAX
www.timbercon.net


BUILDING SECTIONS

SHEET NUMBER

A5.1


JULY 28, 2010

9/20/2010 12:16:40 PM, 1:1

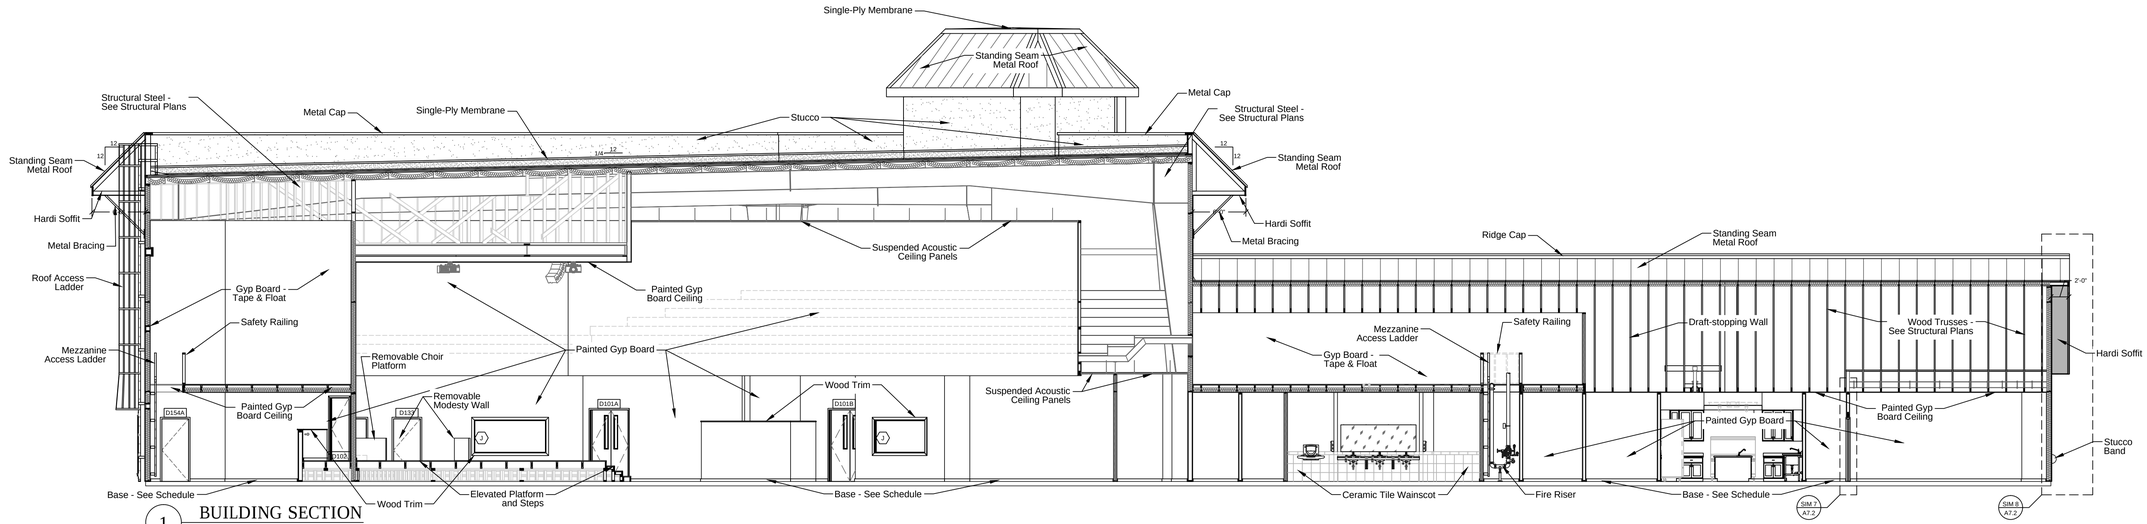


1 BUILDING SECTION

Scale: 1/8" = 1'

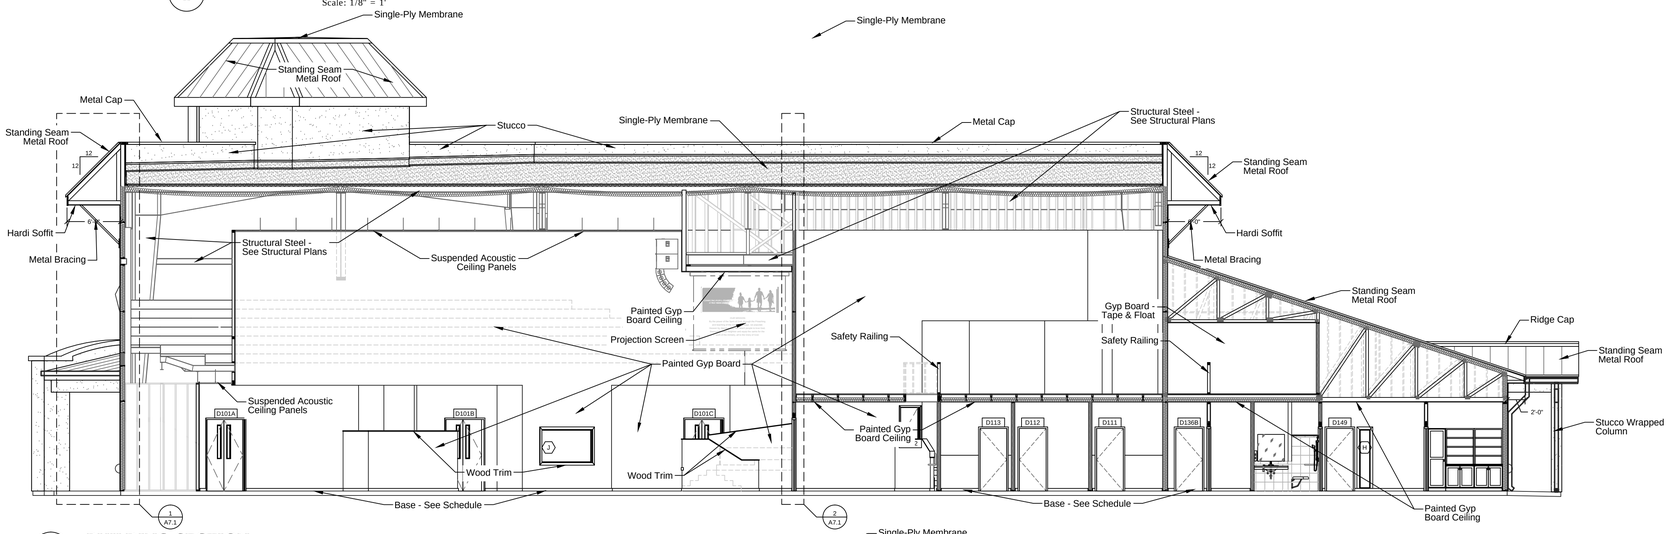


2 BUILDING SECTION

Scale: 1/8" = 1'

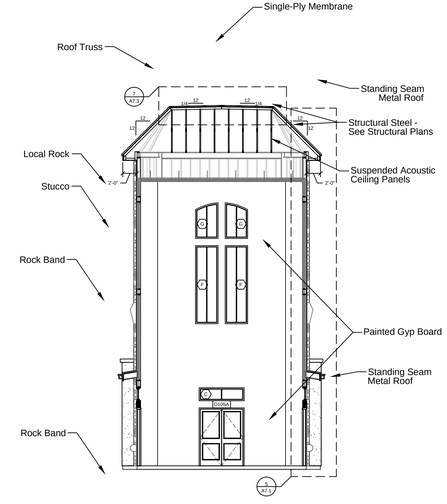


4 BUILDING SECTION

Scale: 1/8" = 1'

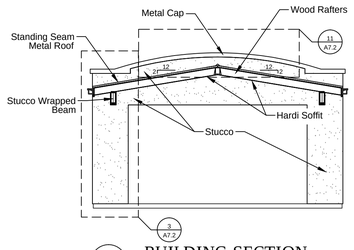

5 BUILDING SECTION

Scale: 1/8" = 1'

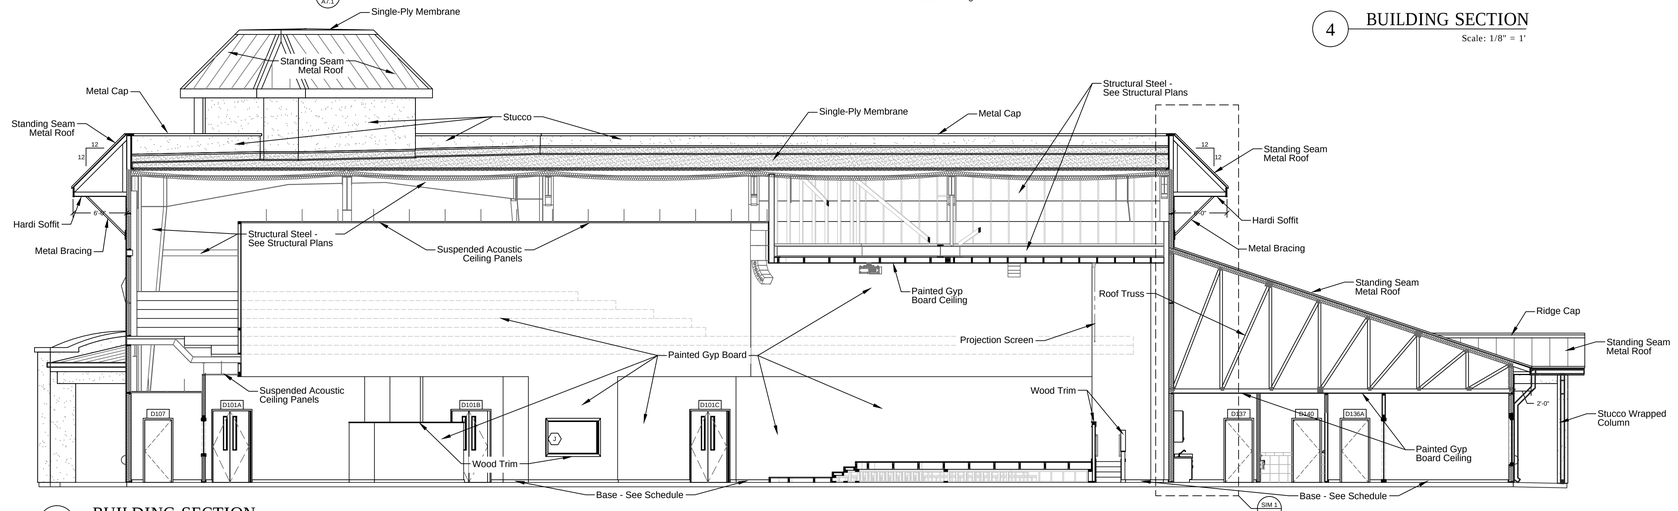

3 BUILDING SECTION

Scale: 1/8" = 1'

REVISIONS:

DATE	BY

These drawings and accompanying specifications are the sole property of Timbercon Construction, Inc. and may not be used for any other project or by any other person or general contractor without prior written permission from Timbercon Construction, Inc.

TRUE VISION CHURCH
2826 ACKERMAN ROAD
KIRBY, TX 78219
(210) 590-2540
(210) 590-2540 FAX
www.truevisionchurch.org

TIMBERCON CONSTRUCTION, INC
1241 UNIVERSAL CITY BLVD.
UNIVERSAL CITY, TX 78148
(210) 590-2525
(210) 590-2527 FAX
www.timbercon.net


BUILDING SECTIONS

SHEET NUMBER


A5.2

JULY 28, 2010


9/20/2010 12:17:09 PM, 1:1

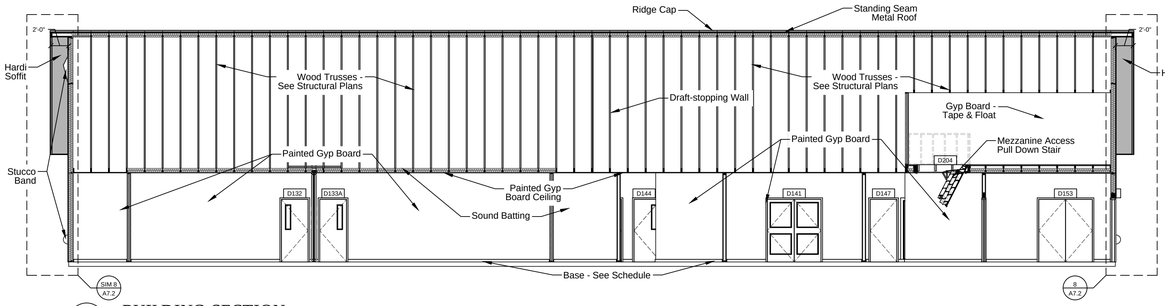


1 BUILDING SECTION
Scale: 1/8" = 1'

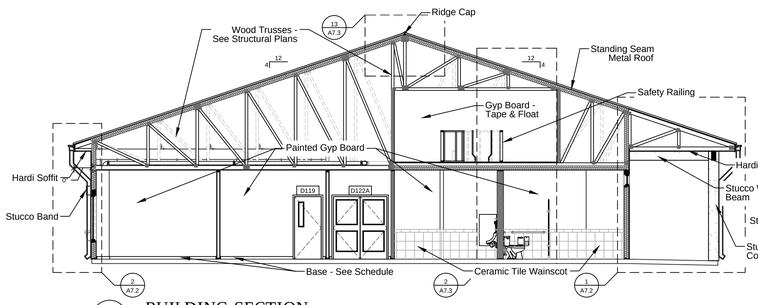


2 BUILDING SECTION
Scale: 1/8" = 1'

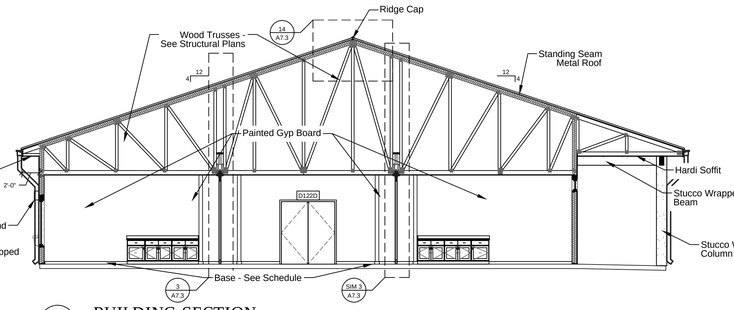


3 BUILDING SECTION
Scale: 1/8" = 1'

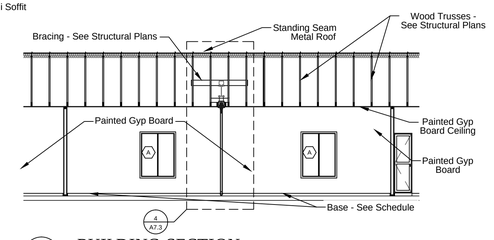


4 BUILDING SECTION
Scale: 1/8" = 1'

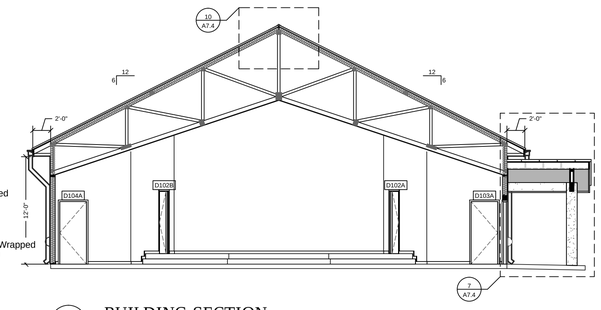


6 BUILDING SECTION
Scale: 1/8" = 1'

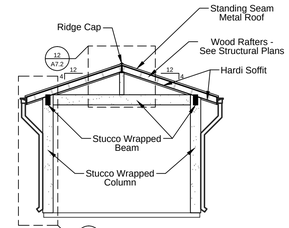


5 BUILDING SECTION
Scale: 1/8" = 1'

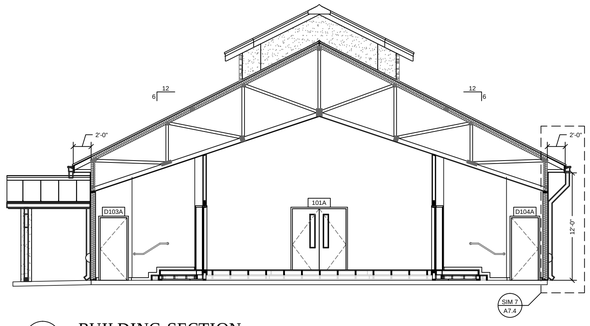


7 BUILDING SECTION
Scale: 1/8" = 1'

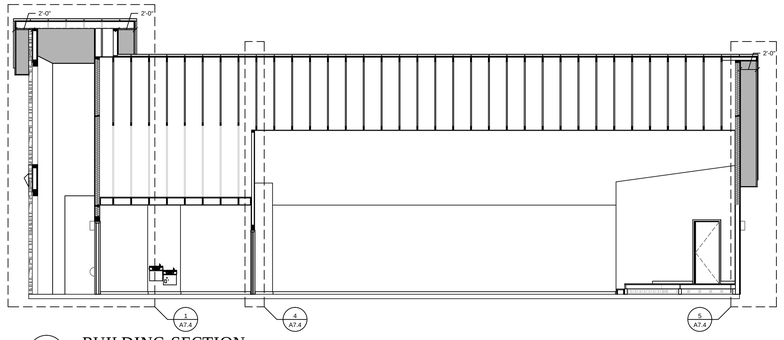


8 BUILDING SECTION
Scale: 1/8" = 1'

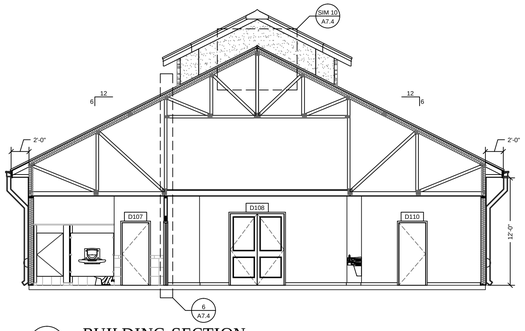


9 BUILDING SECTION
Scale: 1/8" = 1'

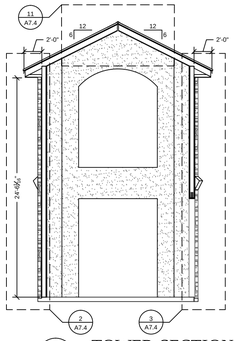


10 TOWER SECTION
Scale: 1/4" = 1'

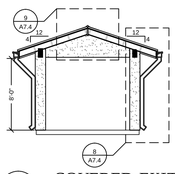


12 COVERED EXIT SECTION

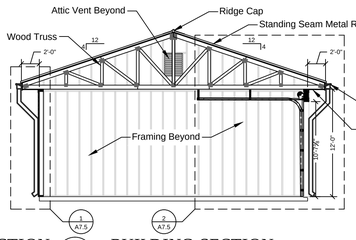

12 BUILDING SECTION
Scale: 1/8" = 1'

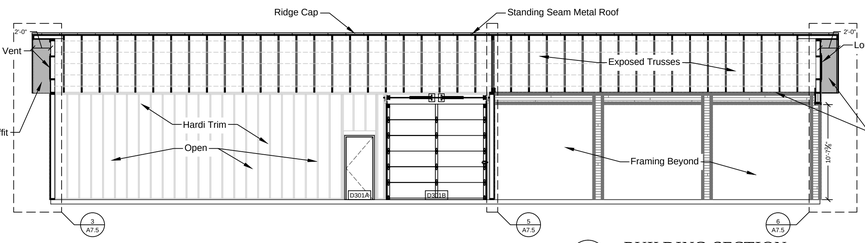

13 BUILDING SECTION
Scale: 1/8" = 1'

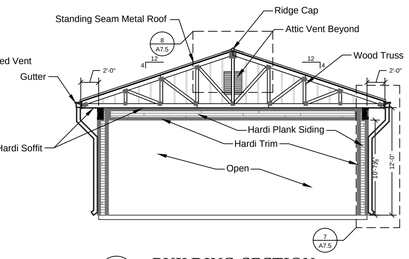

14 BUILDING SECTION
Scale: 1/8" = 1'

REVISIONS:

DATE	BY

These drawings and accompanying specifications are the sole property of Timbercon Construction, Inc. and may not be used for any other project or by any other person or general contractor without prior written permission from Timbercon Construction, Inc.

TRUE VISION CHURCH
2826 ACKERMAN ROAD
KIRBY, TX 78219
(210) 590-4455
(210) 590-2540 FAX
www.truevisionchurch.org

TIMBERCON CONSTRUCTION, INC
1241 UNIVERSAL CITY BLVD.
UNIVERSAL CITY, TX 78148
(210) 590-2525
(210) 590-2452 FAX
www.timbercon.net


BUILDING SECTIONS

SHEET NUMBER

A5.3


JULY 28, 2010

9/20/2010 12:17:53 PM, 1:1

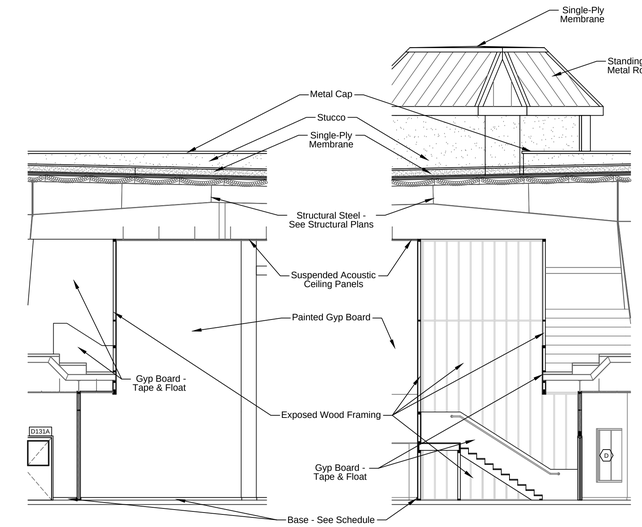


1 SECTION AT STAIR 202A
Scale: 1/8" = 1'

2 SECTION AT STAIR 202A
Scale: 1/8" = 1'

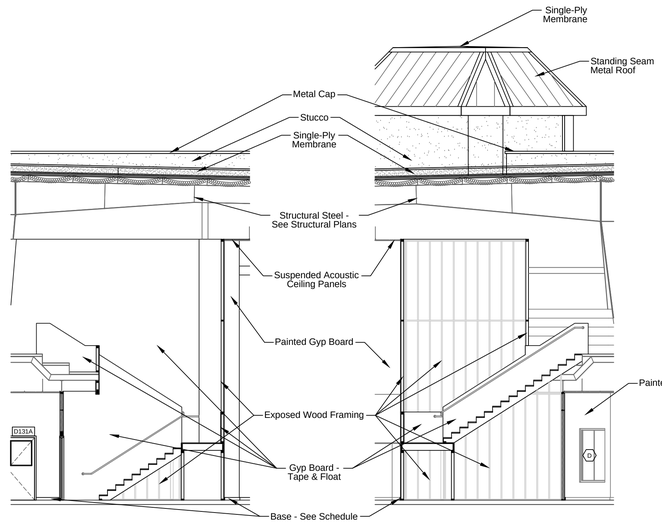


3 SECTION AT STAIR 202A
Scale: 1/8" = 1'


4 SECTION AT STAIR 202A
Scale: 1/8" = 1'

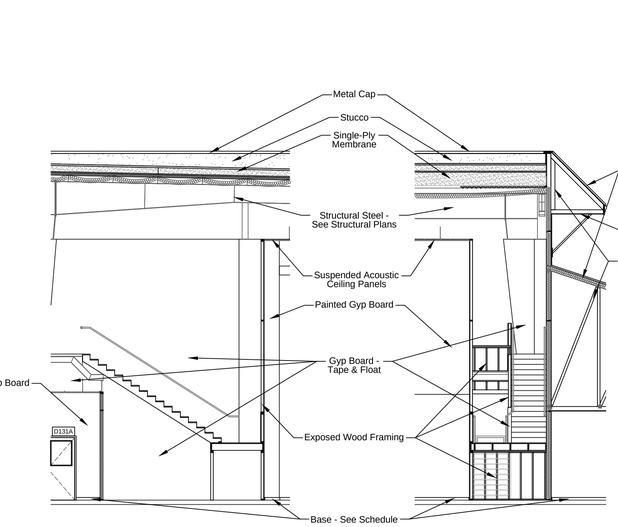

5 SECTION AT STAIR 202A
Scale: 1/8" = 1'

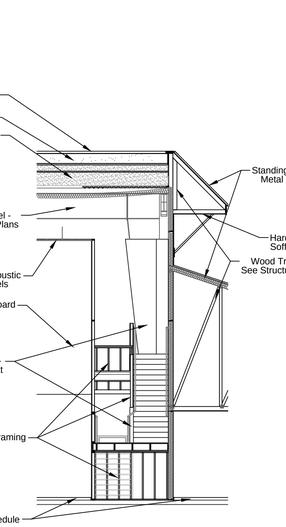


6 SECTION AT STAIR 202A
Scale: 1/8" = 1'

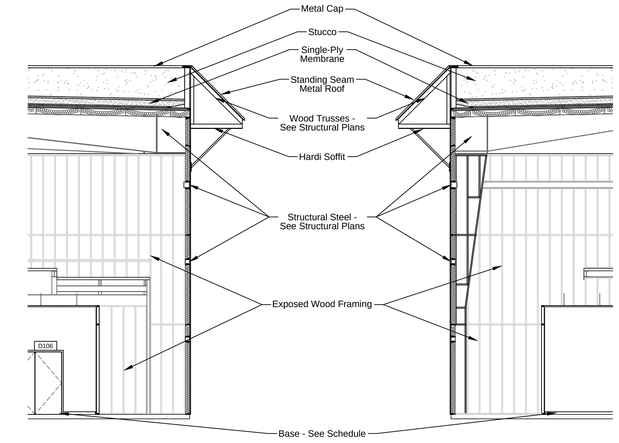


7 SECTION AT STAIR 202B
Scale: 1/8" = 1'

8 SECTION AT STAIR 202B
Scale: 1/8" = 1'

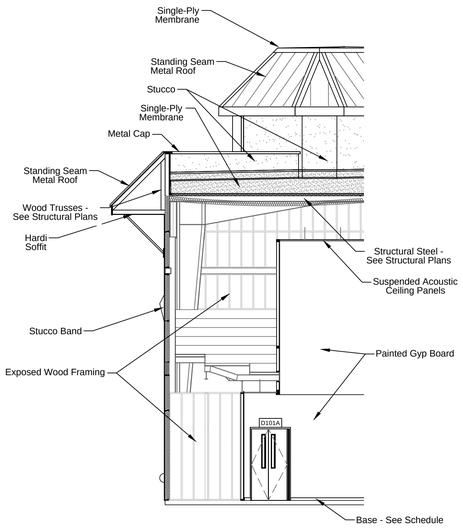


9 SECTION AT STAIR 202B
Scale: 1/8" = 1'

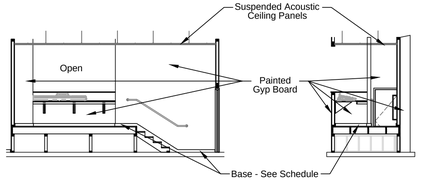


10 SECTION AT A/V ROOM
Scale: 1/8" = 1'


11 SECTION AT A/V ROOM
Scale: 1/8" = 1'

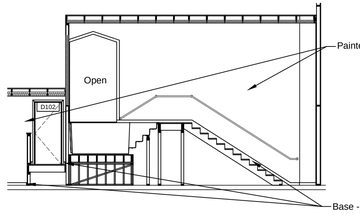

12 SECTION AT BAPTISTRY
Scale: 1/8" = 1'

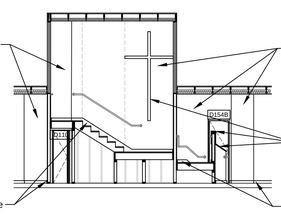

13 SECTION AT BAPTISTRY
Scale: 1/8" = 1'

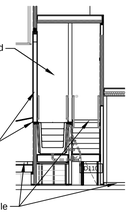

14 SECTION AT BAPTISTRY
Scale: 1/8" = 1'

REVISIONS:

DATE	BY

These drawings and accompanying specifications are the sole property of Timbercon Construction, Inc. and may not be used for any other project or by any other person or general contractor without prior written permission from Timbercon Construction, Inc.

TRUE VISION CHURCH
2826 ACKERMAN ROAD
KIRBY, TX 78219
(210) 590-4445
(210) 590-2540 FAX
www.truevisionchurch.org

TIMBERCON CONSTRUCTION, INC
1241 UNIVERSAL CITY BLVD.
UNIVERSAL CITY, TX 78148
(210) 659-2544
(210) 659-2554 FAX
www.timbercon.net


PARTIAL BUILDING SECTIONS

SHEET NUMBER

A5.4


JULY 28, 2010

9/20/2010 12:19:17 PM, 1:1

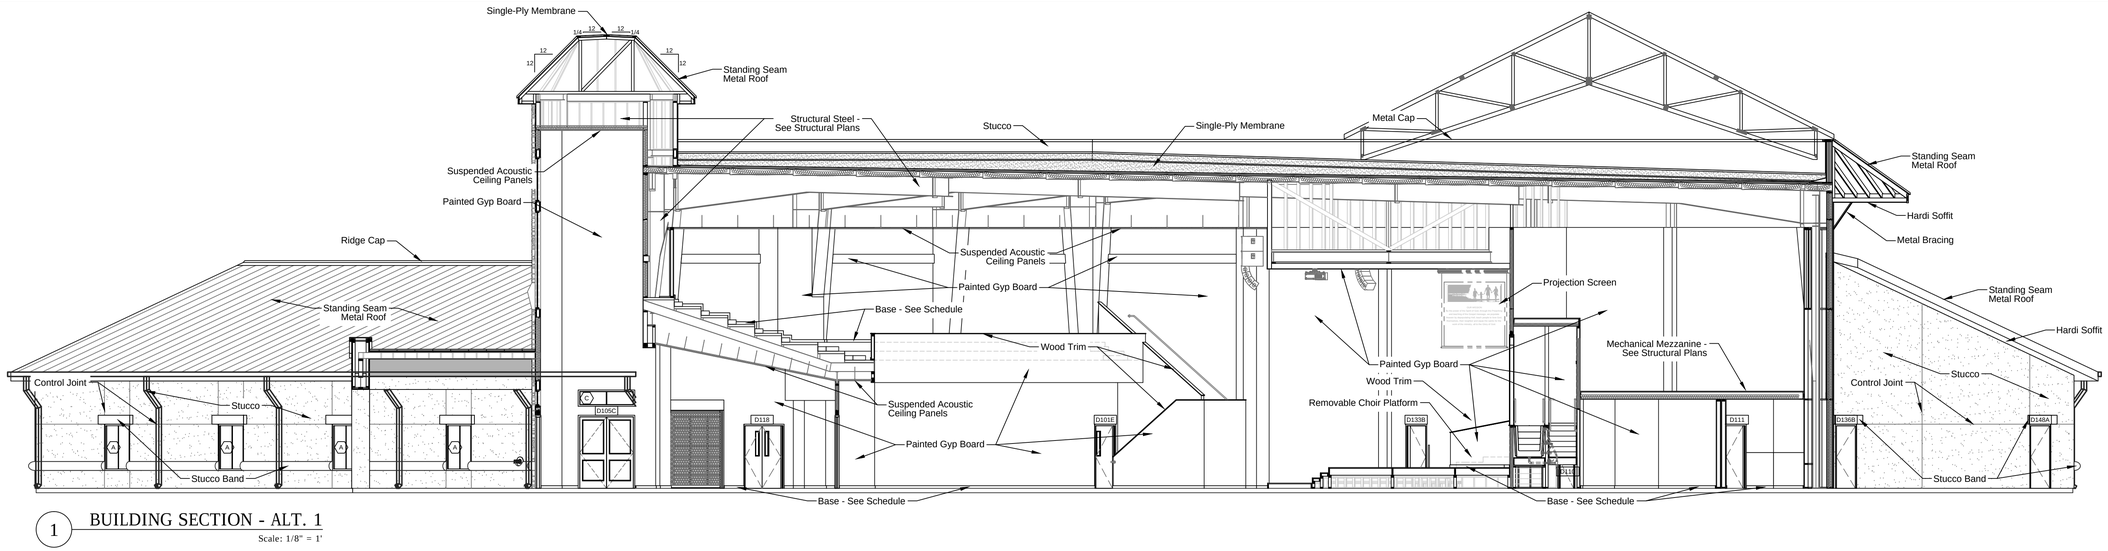


1 BUILDING SECTION - ALT. 1

Scale: 1/8" = 1'

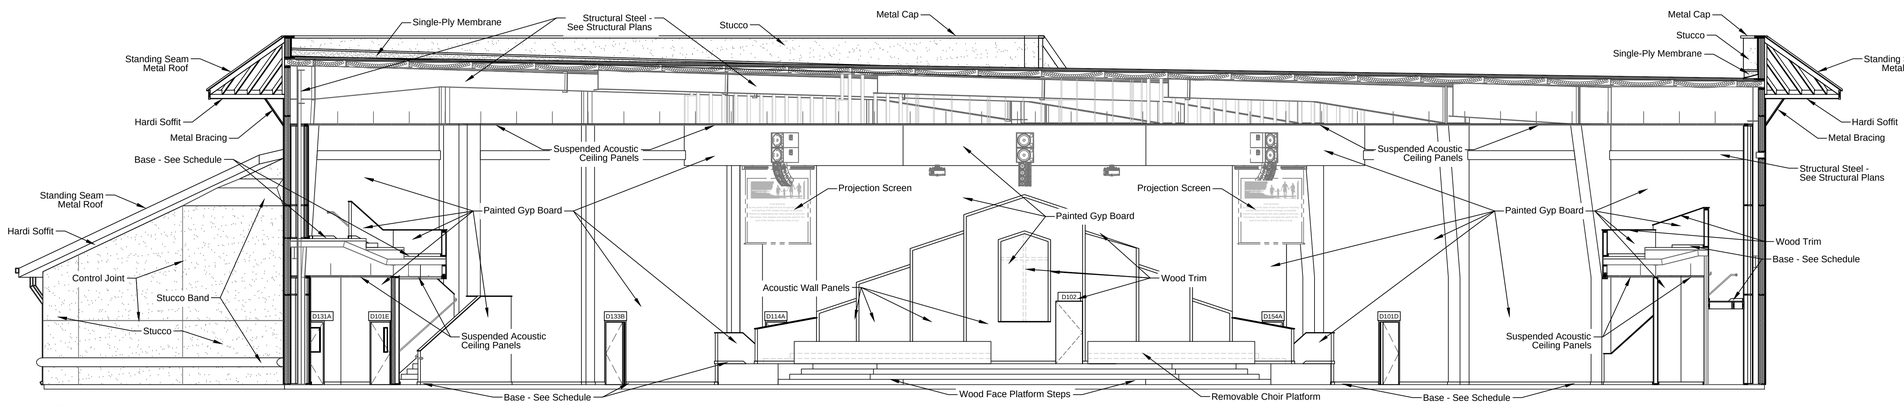

2 BUILDING SECTION - ALT. 1

Scale: 1/8" = 1'

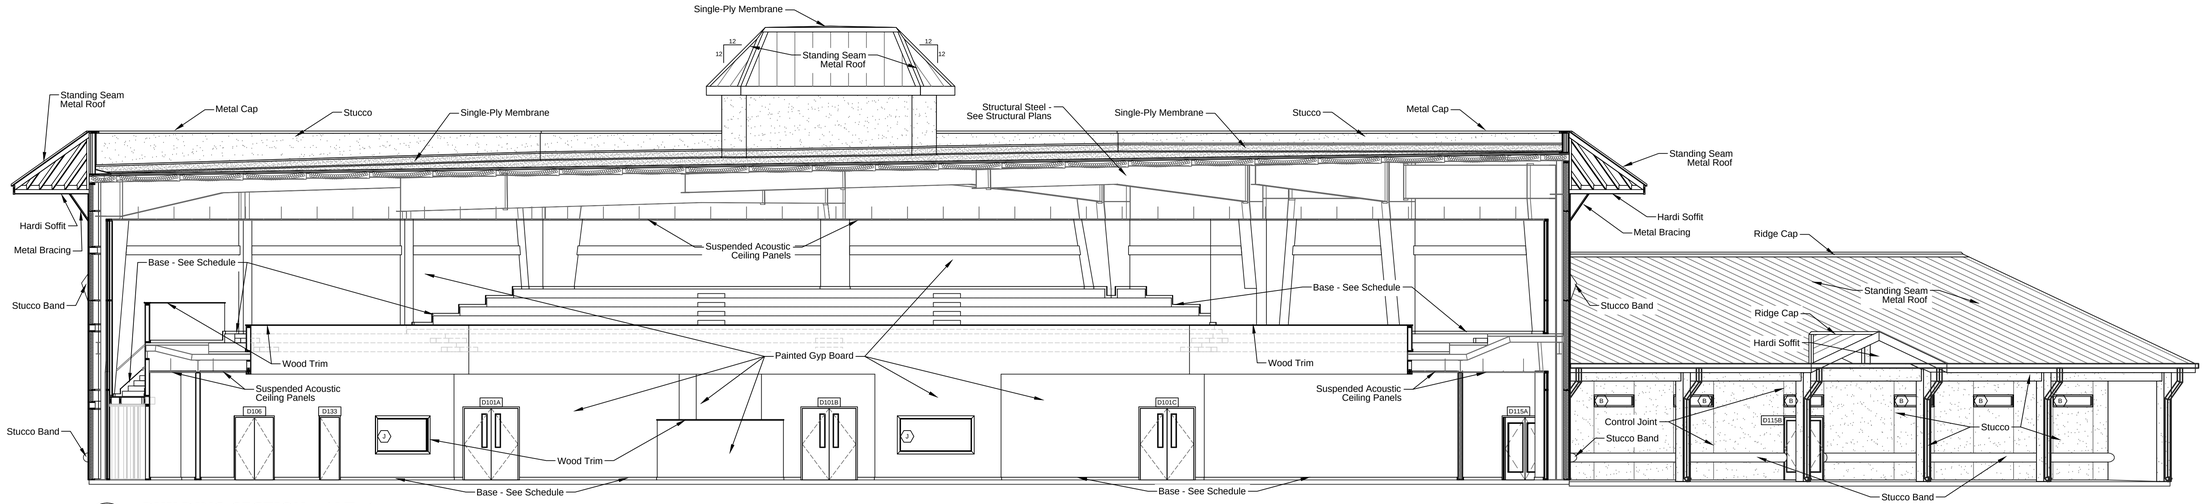

3 BUILDING SECTION - ALT. 1

Scale: 1/8" = 1'

REVISIONS:

DATE	BY

These drawings and accompanying specifications are the sole property of Timbercon Construction, Inc. and may not be used for any other project or by any other person or general contractor without prior written permission from Timbercon Construction, Inc.

TRUE VISION CHURCH
2826 ACKERMAN ROAD
KIRBY, TX 78219
(210) 590-4440 OFFICE
(210) 590-2540 FAX
www.truevisionchurch.org

TIMBERCON CONSTRUCTION, INC
1241 UNIVERSAL CITY BLVD.
UNIVERSAL CITY, TX 78148
(210) 659-2544
(210) 659-2547 FAX
www.timbercon.net


BUILDING SECTIONS - ALTERNATE 1

SHEET NUMBER

A5.5


JULY 28, 2010

9/20/2010 12:20:33 PM, 1:1

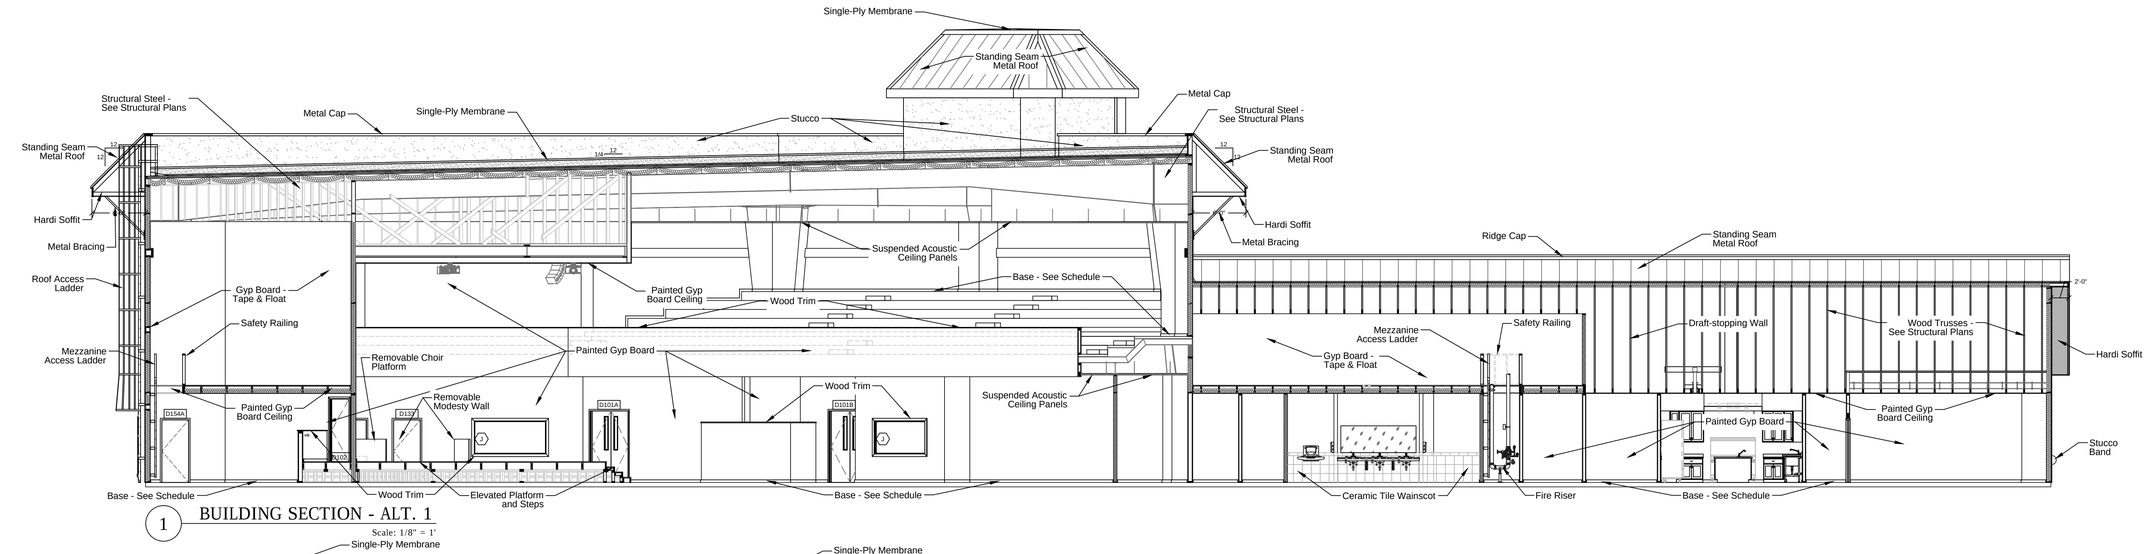


1 BUILDING SECTION - ALT. 1

Scale: 1/8" = 1'

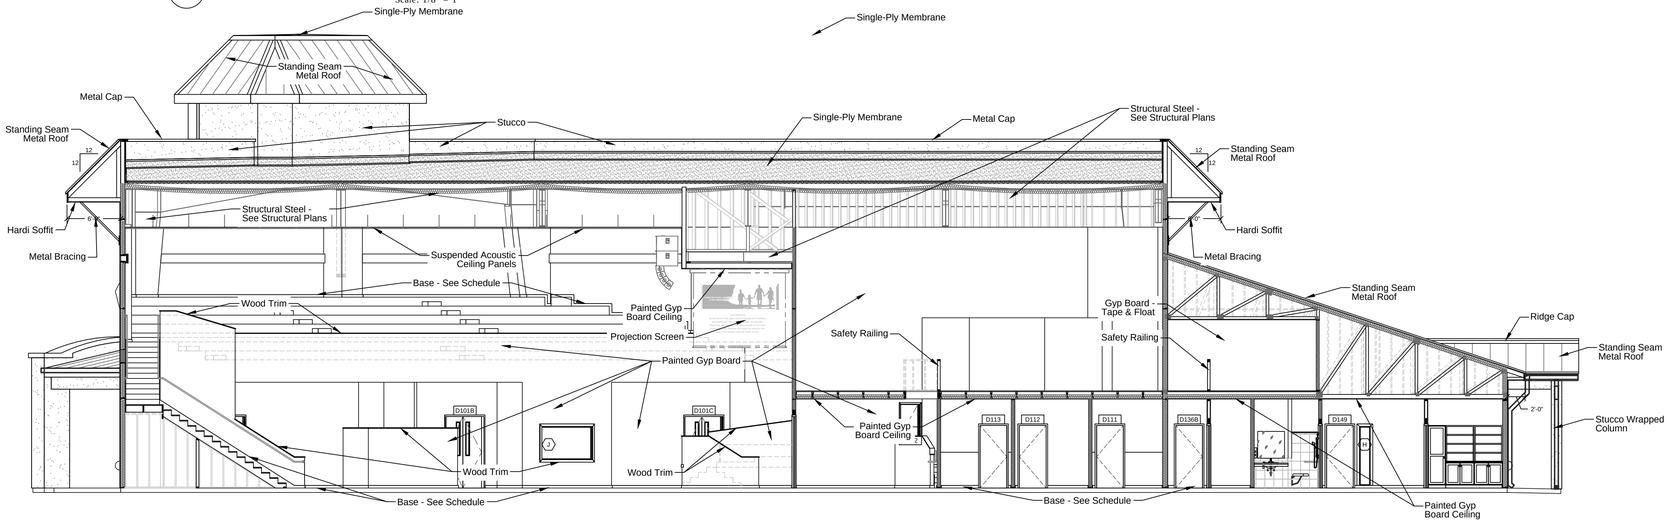

2 BUILDING SECTION - ALT. 1

Scale: 1/8" = 1'

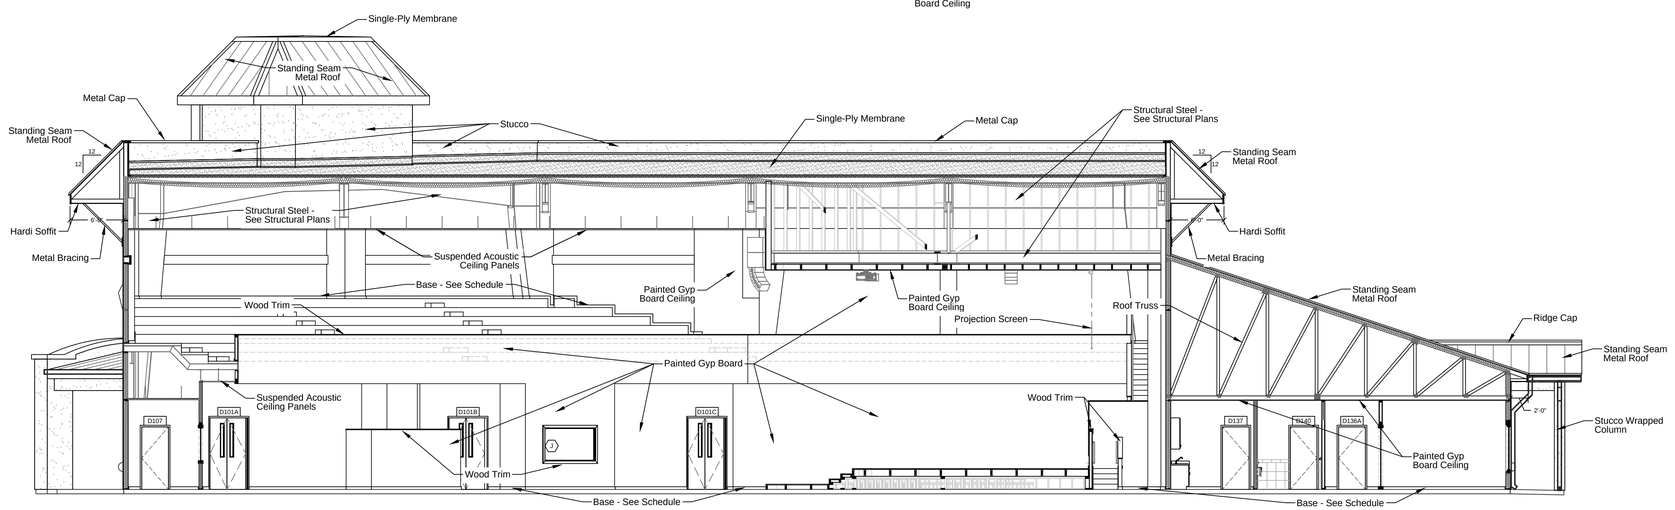

3 BUILDING SECTION - ALT. 1

Scale: 1/8" = 1'

9/20/2010 12:21:00 PM, 1:1

REVISIONS:

DATE	BY

These drawings and accompanying specifications are the sole property of Timbercon Construction, Inc. and may not be used for any other project or by any other person or general contractor without prior written permission from Timbercon Construction, Inc.

TRUE VISION CHURCH
2826 ACKERMAN ROAD
KIRBY, TX 78219
(210) 590-2540
(210) 590-2540 FAX
www.truevisionchurch.org


TIMBERCON CONSTRUCTION, INC
1241 UNIVERSAL CITY BLVD.
UNIVERSAL CITY, TX 78148
(210) 659-2514
(210) 658-2514 FAX
www.timbercon.net

BUILDING SECTIONS - ALTERNATE 1

SHEET NUMBER


A5.6

JULY 28, 2010

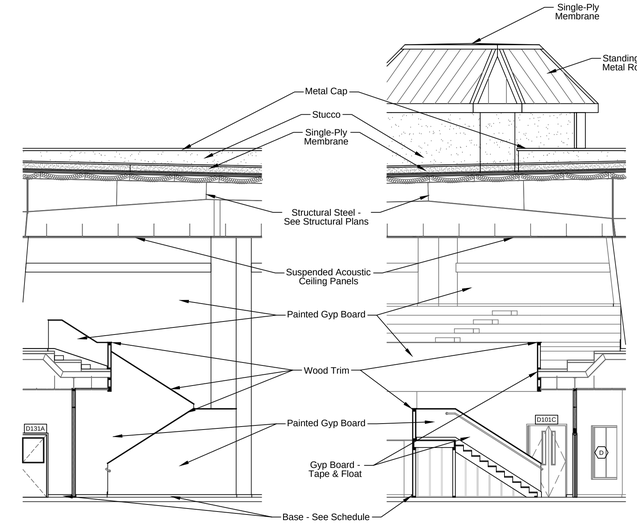


1 SECTION AT STAIR 202A
Scale: 1/8" = 1'

2 SECTION AT STAIR 202A
Scale: 1/8" = 1'

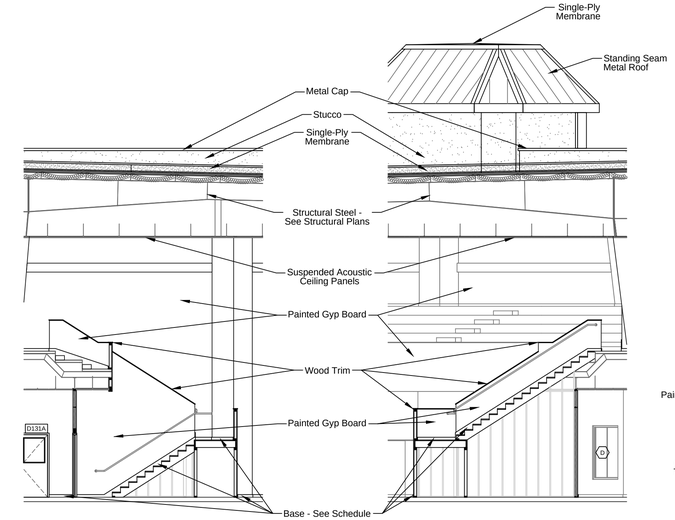

3 SECTION AT STAIR 202A
Scale: 1/8" = 1'

4 SECTION AT STAIR 202A
Scale: 1/8" = 1'

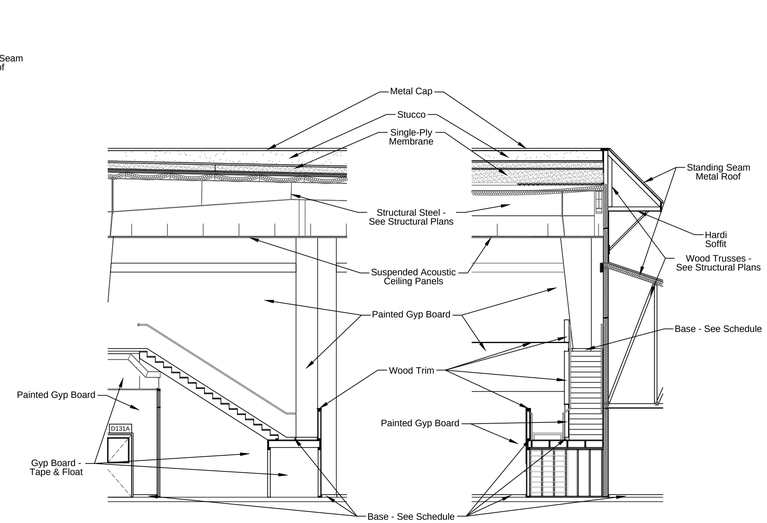

5 SECTION AT STAIR 202A
Scale: 1/8" = 1'

6 SECTION AT STAIR 202A
Scale: 1/8" = 1'

7 SECTION AT STAIR 202B
Scale: 1/8" = 1'

8 SECTION AT STAIR 202B
Scale: 1/8" = 1'

9 SECTION AT STAIR 202B
Scale: 1/8" = 1'

REVISIONS:

DATE	BY

These drawings and accompanying specifications are the sole property of Timbercon Construction, Inc. and may not be used for any other project or by any other person or general contractor without prior written permission from Timbercon Construction, Inc.

TRUE VISION CHURCH
2826 ACKERMAN ROAD
KIRBY, TX 78219
(210) 590-4455
(210) 590-2540 FAX
www.truevisionchurch.org

TIMBERCON CONSTRUCTION, INC
1241 UNIVERSAL CITY BLVD.
UNIVERSAL CITY, TX 78148
(210) 590-2254
(210) 590-2252 FAX
www.timbercon.net


PARTIAL BUILDING SECTIONS - ALTERNATE 1

SHEET NUMBER


A5.7

JULY 28, 2010

9/20/2010 12:21:30 PM, 1:1

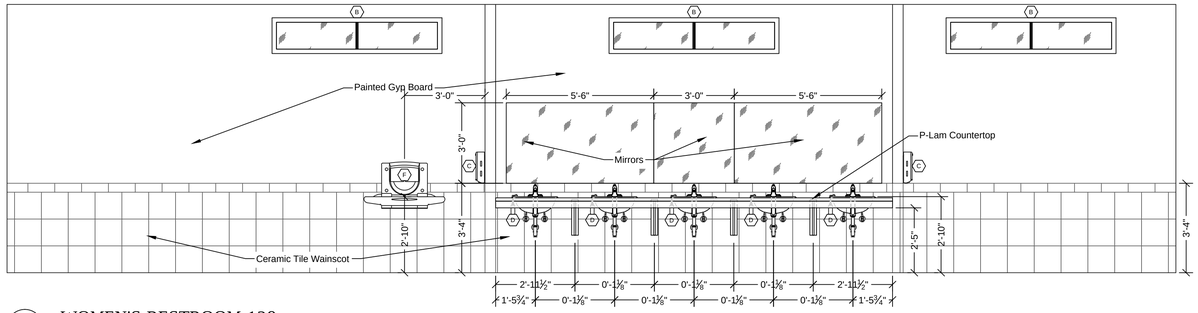


1 WOMEN'S RESTROOM 129
Scale: 3/8" = 1'

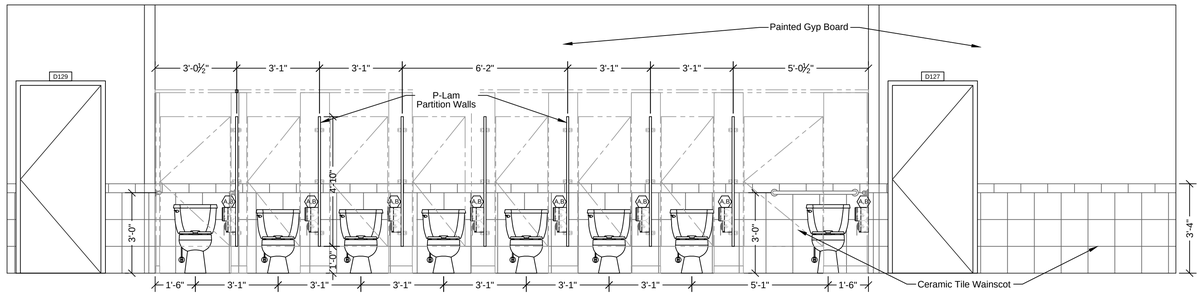


2 WOMEN'S RESTROOM 129
Scale: 3/8" = 1'


3 MEN'S RESTROOM 128
Scale: 3/8" = 1'

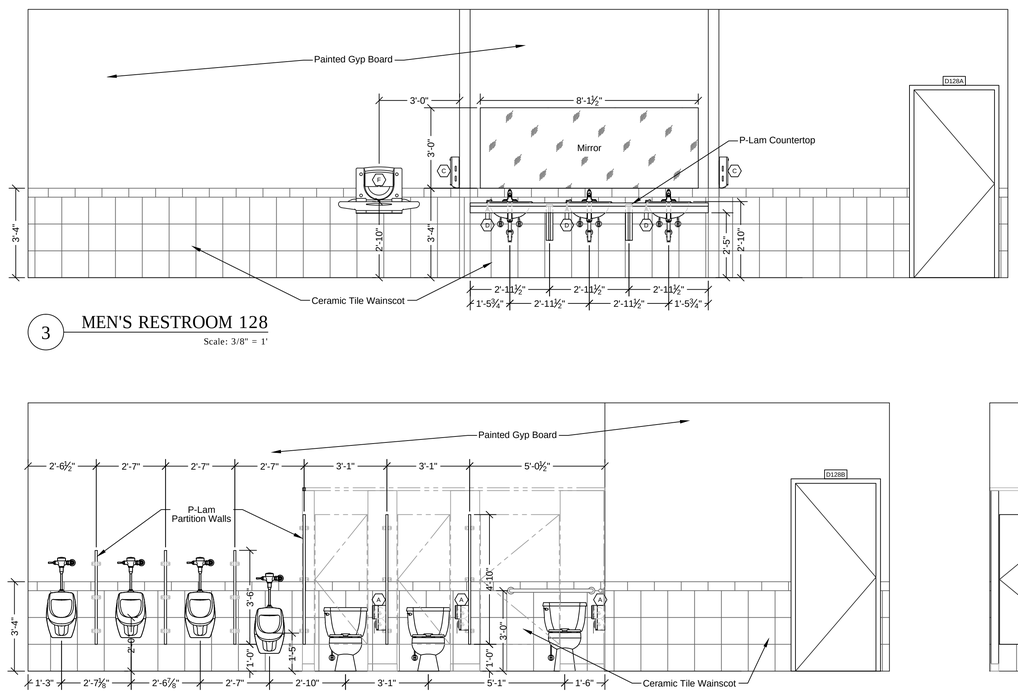


4 MEN'S RESTROOM 128
Scale: 3/8" = 1'

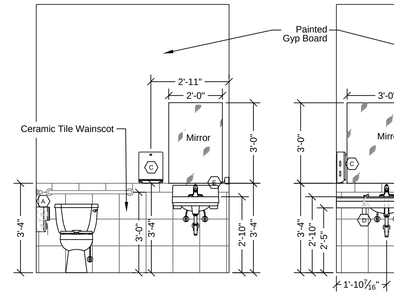

5 RESTROOM 139
Scale: 3/8" = 1'

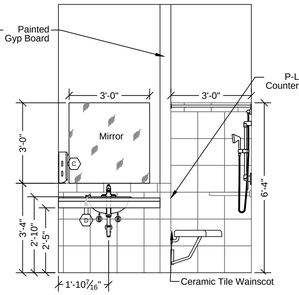

6 PASTOR'S RR 150
Scale: 3/8" = 1'

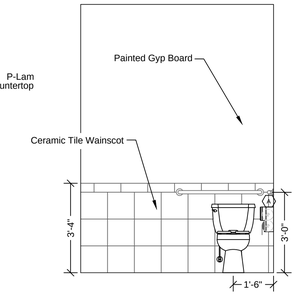


7 PASTOR'S RR 150
Scale: 3/8" = 1'

KEYNOTE:

- Ⓐ TOILET PAPER DISPENSER
- Ⓑ SANITARY NAPKIN DISPOSAL
- Ⓒ PAPER TOWEL DISPENSER
- Ⓓ SOAP DISPENSER - COUNTER MOUNT
- Ⓔ SOAP DISPENSER - WALL MOUNT
- Ⓕ BABY CHANGING TABLE


NOTE:
1. SEE ADA GUIDELINES SHEETS 02 AND 03 FOR REQUIRED MOUNTING HEIGHTS AND LOCATIONS OF HANDICAPPED ACCESSIBLE PLUMBING FIXTURES AND ACCESSORIES
2. PLUMBER TO GIVE ALTERNATE BID FOR TOILETS IN ROOMS 128 AND 129 (SEE PLUMBING PLANS FOR SCOPE OF WORK).

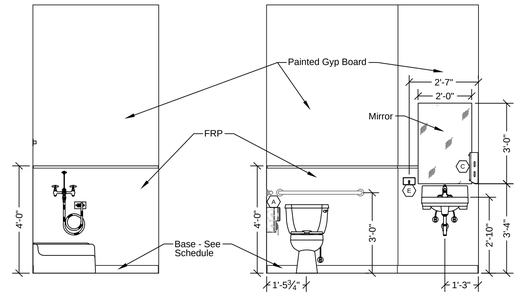


8 JAN CLOSET 130
Scale: 3/8" = 1'

9 RESTROOM 113
Scale: 3/8" = 1'


3 MEN'S RESTROOM 128
Scale: 3/8" = 1'

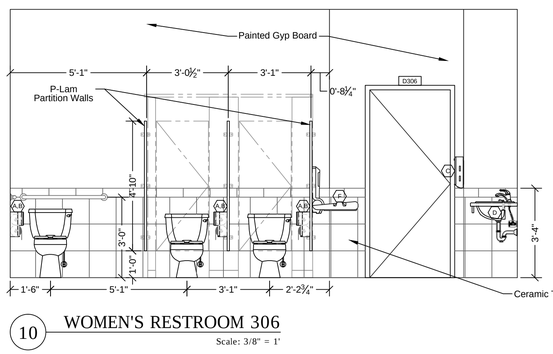


10 WOMEN'S RESTROOM 306
Scale: 3/8" = 1'

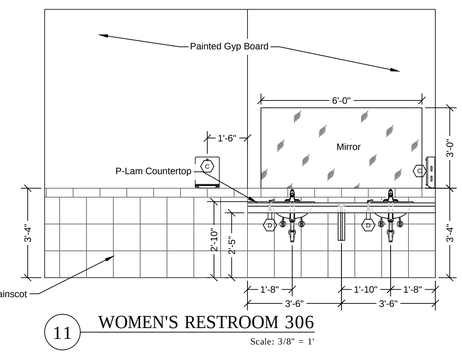


11 WOMEN'S RESTROOM 306
Scale: 3/8" = 1'

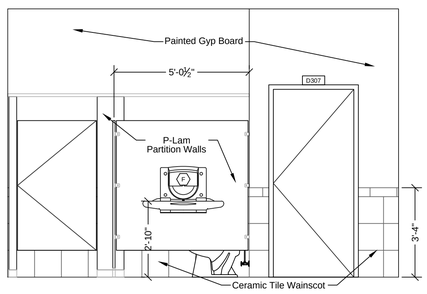

12 WOMEN'S RESTROOM 306
Scale: 3/8" = 1'

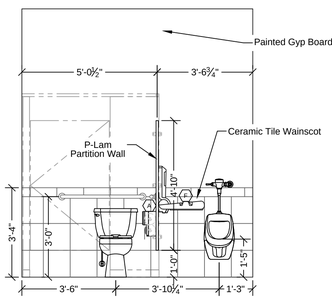

13 MEN'S RESTROOM 310
Scale: 3/8" = 1'

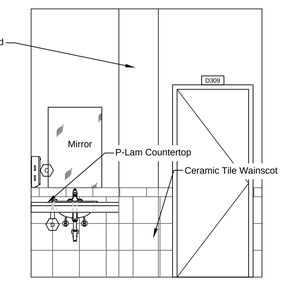

14 MEN'S RESTROOM 310
Scale: 3/8" = 1'

REVISIONS:

DATE	BY

These drawings and accompanying specifications are the sole property of Timbercon Construction, Inc. and may not be used for any other project or by any other person or general contractor without prior written permission from Timbercon Construction, Inc.

TRUE VISION CHURCH
2826 ACKERMAN ROAD
KIRBY, TX 78219
(210) 590-2540 OFFICE
(210) 590-2540 FAX
www.truevisionchurch.org

TIMBERCON CONSTRUCTION, INC
1241 UNIVERSAL CITY BLVD.
UNIVERSAL CITY, TX 78148
(210) 590-2525 PH
(210) 590-2527 FAX
www.timbercon.net


INTERIOR ELEVATIONS

SHEET NUMBER


A6.1

JULY 28, 2010


9/20/2010 12:22:23 PM, 1:1

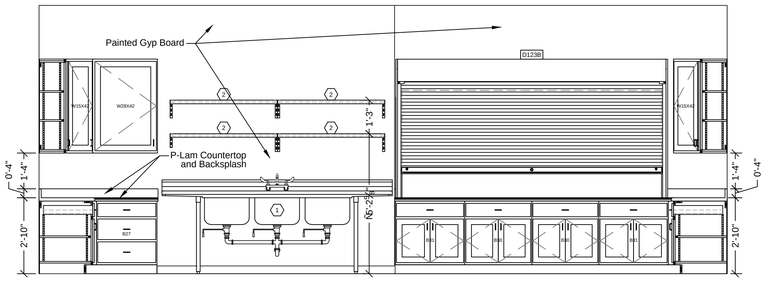


1 KITCHEN (123)
Scale: 3/8" = 1'

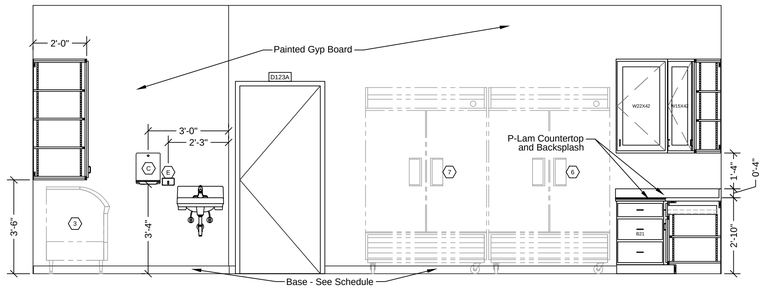

2 KITCHEN (123)
Scale: 3/8" = 1'

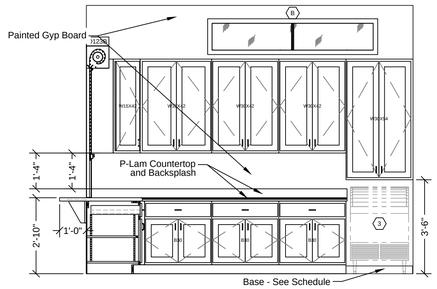


3 KITCHEN (123)
Scale: 3/8" = 1'

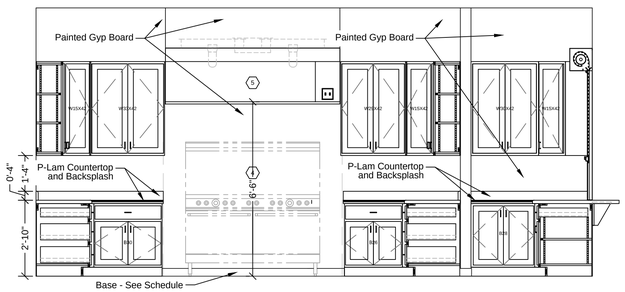


4 KITCHEN (123)
Scale: 3/8" = 1'


KITCHEN EQUIPMENT SCHEDULE					
ITEM	DESCRIPTION	MANUFACTURER	MODEL #	QTY	REMARKS
1	THREE COMPARTMENT SINK	ADVANCE TABCO	93-23-60-18LR	1	
2	DRAINAGE SHELF, WALL MOUNTED	ADVANCE TABCO	DT-6R-48	4	
3	ICE MAKER	SCOTSMAN	CU1526	1	
4	GAS RESTAURANT RANGE	VULCAN	60L"7"	1	
5	78" FRESH AIR/EXHAUST VENT HOOD	N/A	N/A	1	EXISTING EQUIPMENT - RELOCATE FROM EXISTING BUILDING
6	REACH IN SOLID DOOR REFRIGERATOR	TRUE FOOD SERVICE	T-49	1	
7	REACH IN SOLID DOOR FREEZER	TRUE FOOD SERVICE	T-49F	1	

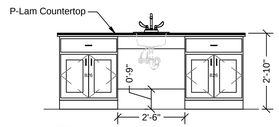


5 KITCHEN (123)
Scale: 3/8" = 1'

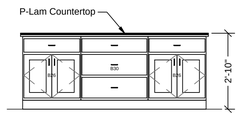


6 KITCHEN (123)
Scale: 3/8" = 1'

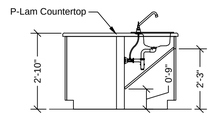


7 KITCHEN (123)
Scale: 3/8" = 1'

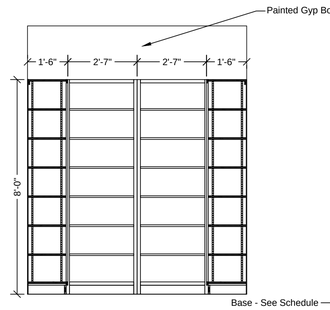


8 STORAGE ROOM (124)
Scale: 3/8" = 1'

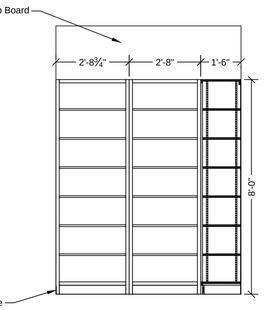


9 STORAGE ROOM (124)
Scale: 3/8" = 1'

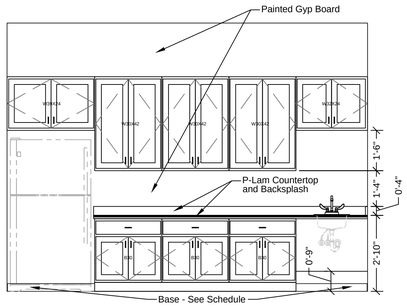


10 FELLOWSHIP ROOM (116)
Scale: 3/8" = 1'

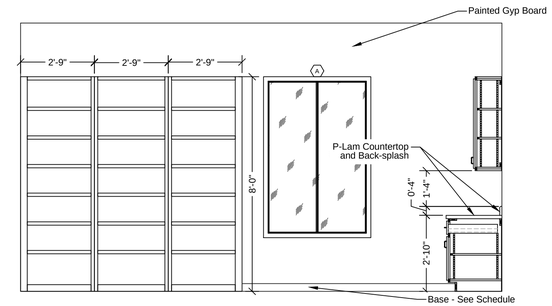


11 FELLOWSHIP ROOM (116)
Scale: 3/8" = 1'

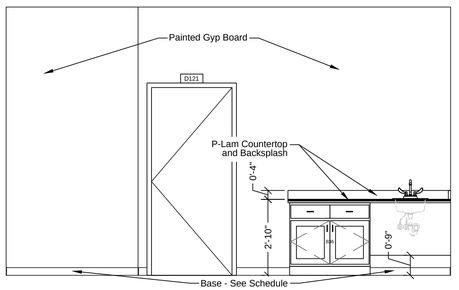


12 CLASSROOM (121)
Scale: 3/8" = 1'

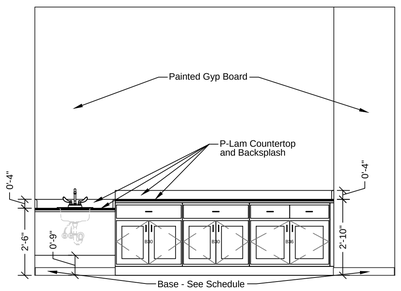


13 CLASSROOM (117)
Scale: 3/8" = 1'

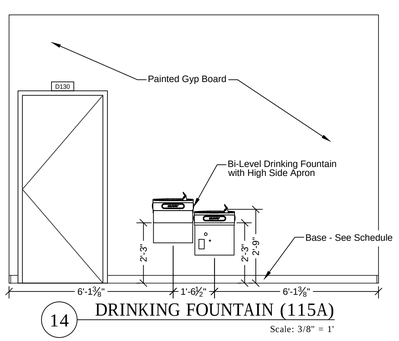


14 DRINKING FOUNTAIN (115A)
Scale: 3/8" = 1'

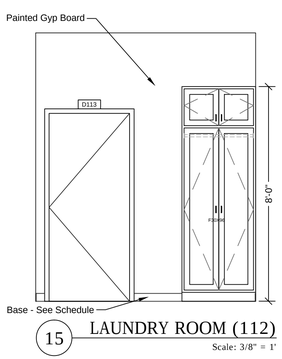


15 LAUNDRY ROOM (112)
Scale: 3/8" = 1'

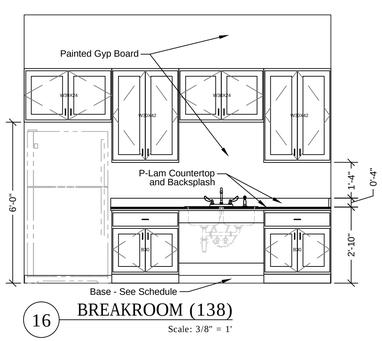


16 BREAKROOM (138)
Scale: 3/8" = 1'

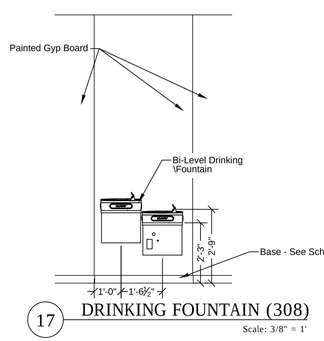

17 DRINKING FOUNTAIN (308)
Scale: 3/8" = 1'

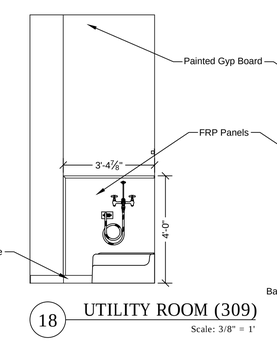

18 UTILITY ROOM (309)
Scale: 3/8" = 1'

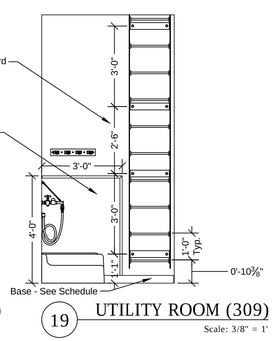

19 UTILITY ROOM (309)
Scale: 3/8" = 1'

9/20/2010 12:22:56 PM, 1:1

REVISIONS:

DATE	BY

These drawings and accompanying specifications are the sole property of Timbercon Construction, Inc. and may not be used for any other project or by any other person or general contractor without prior written permission from Timbercon Construction, Inc.

TRUE VISION CHURCH
2826 ACKERMAN ROAD
KIRBY, TX 78219
(210) 590-4455
(210) 590-2540 FAX
www.truevisionchurch.org


TIMBERCON CONSTRUCTION, INC
1241 UNIVERSAL CITY BLVD.
UNIVERSAL CITY, TX 78148
(210) 590-2525
(210) 590-2524 FAX
www.timbercon.net

INTERIOR ELEVATIONS


SHEET NUMBER

A6.2


JULY 28, 2010

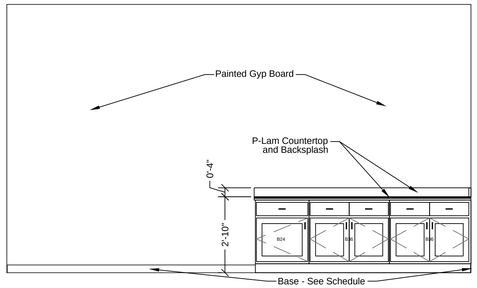


1 CLASSROOM (122B)
Scale: 3/8" = 1'

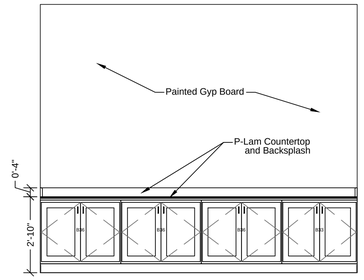


2 RESOURCE ROOM (119)
Scale: 3/8" = 1'

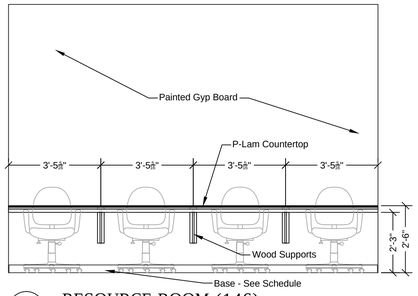


3 RESOURCE ROOM (146)
Scale: 3/8" = 1'

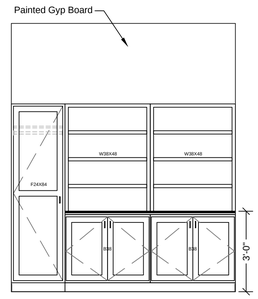


4 PASTOR'S OFFICE (148)
Scale: 3/8" = 1'

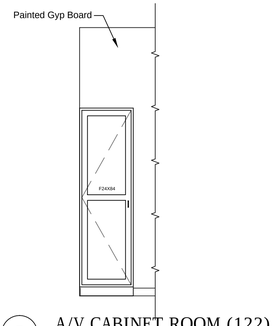

5 A/V CABINET ROOM (122)
Scale: 3/8" = 1'

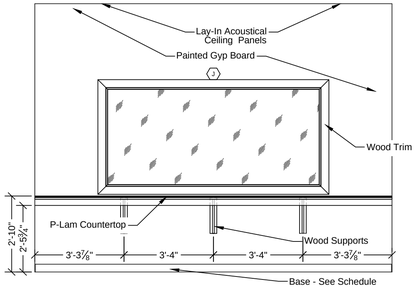

6 VIDEO ROOM (108)
Scale: 3/8" = 1'

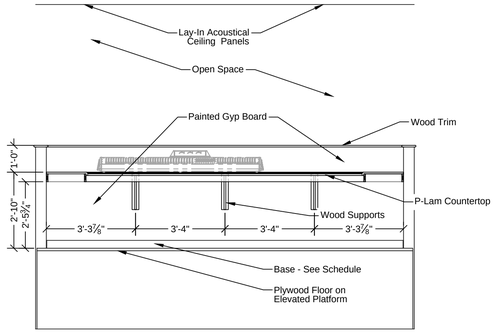

7 A/V BOOTH (109)
Scale: 3/8" = 1'

REVISIONS:

DATE	BY

These drawings and accompanying specifications are the sole property of Timbercon Construction, Inc. and may not be used for any other project or by any other person or general contractor without prior written permission from Timbercon Construction, Inc.

TRUE VISION CHURCH
2826 ACKERMAN ROAD
KIRBY, TX 78219
(210) 590-4870
(210) 590-2540 FAX
www.truevisionchurch.org

TIMBERCON CONSTRUCTION, INC
1241 UNIVERSAL CITY BLVD.
UNIVERSAL CITY, TX 78148
(210) 590-2525
(210) 590-2527 FAX
www.timbercon.net


INTERIOR ELEVATIONS

SHEET NUMBER

A6.3


JULY 28, 2010

9/20/2010 12:23:32 PM, 1:1

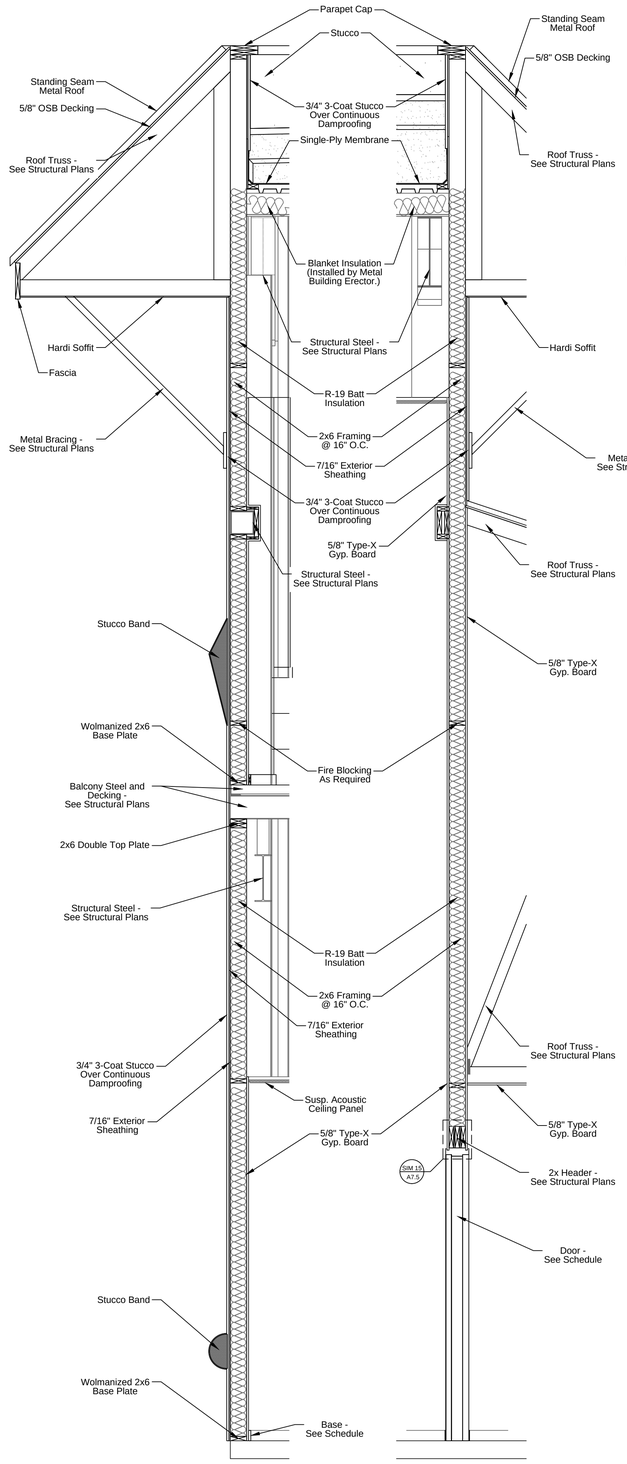


1 WALL SECTION
Scale: 1/2" = 1'

2 WALL SECTION
Scale: 1/2" = 1'

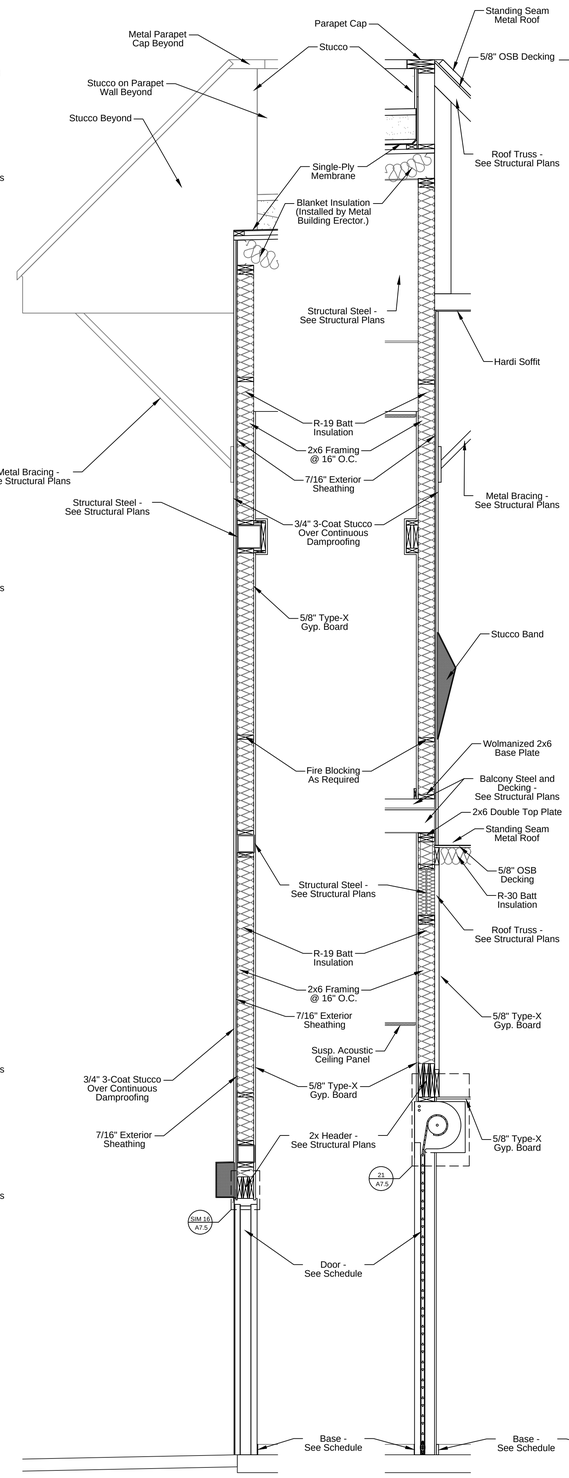


3 WALL SECTION
Scale: 1/2" = 1'

4 WALL SECTION
Scale: 1/2" = 1'

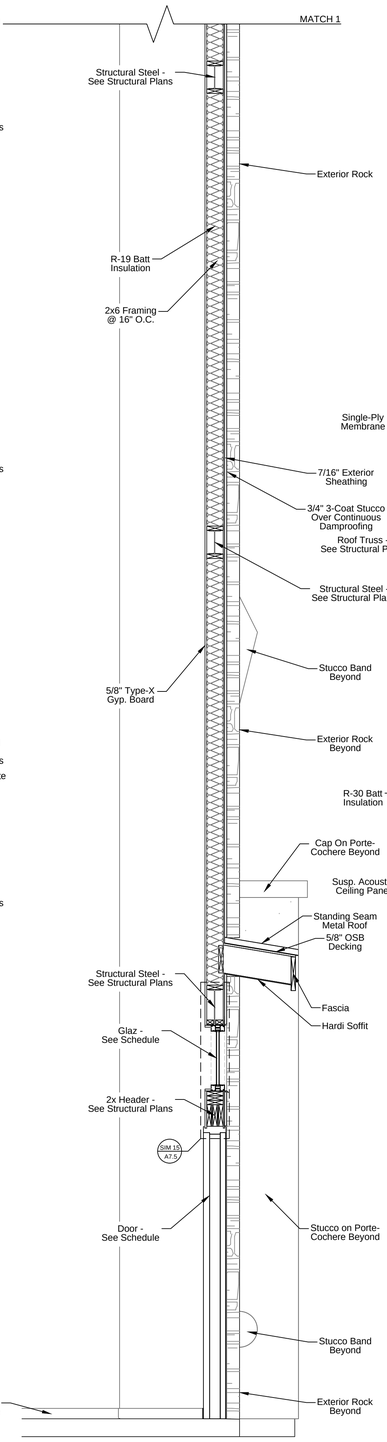

5 WALL SECTION
Scale: 1/2" = 1'

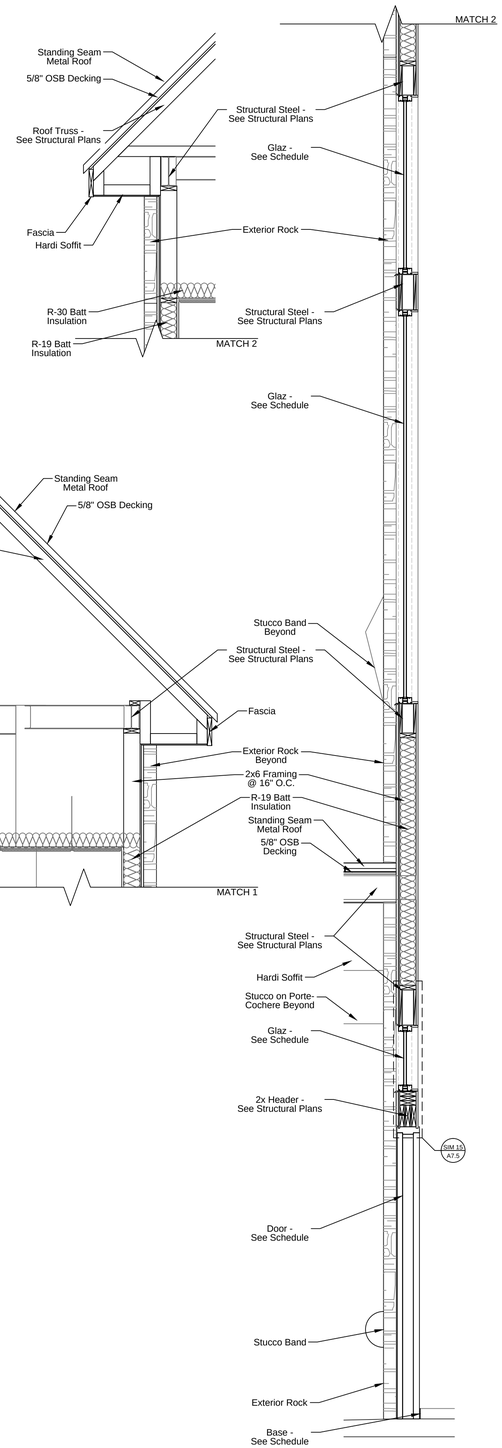

6 WALL SECTION
Scale: 1/2" = 1'

REVISIONS:

DATE	BY

These drawings and accompanying specifications are the sole property of Timbercon Construction, Inc. and may not be used for any other project or by any other person or general contractor without prior written permission from Timbercon Construction, Inc.

TRUE VISION CHURCH
2826 ACKERMAN ROAD
KIRBY, TX 78219
(210) 599-4449
(210) 590-2540 FAX
www.truevisionchurch.org

TIMBERCON CONSTRUCTION, INC
1241 UNIVERSAL CITY BLVD.
UNIVERSAL CITY, TX 78148
(210) 659-2244
(210) 590-2525 FAX
www.timbercon.net


WALL SECTIONS

SHEET NUMBER

A7.1


JULY 28, 2010

9/20/2010 12:23:50 PM, 1:1

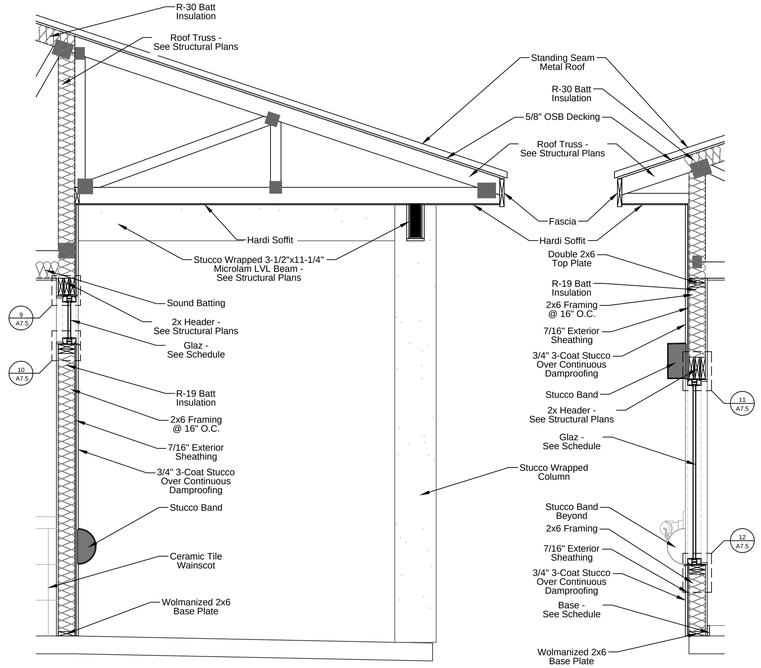


1 BREEZEWAY SECTION
Sanctuary Scale: 1/2" = 1'


2 EXT. WALL SECTION
Sanctuary Scale: 1/2" = 1'

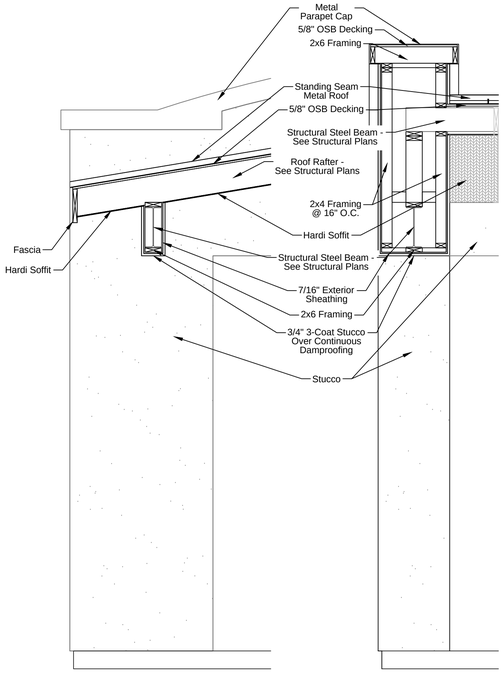


3 PORTE-COCHERE SECTION
Sanctuary Scale: 1/2" = 1'

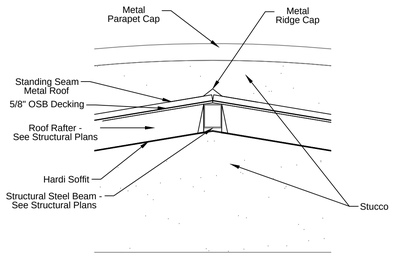


4 PORTE-COCHERE SECTION
Sanctuary Scale: 1/2" = 1'

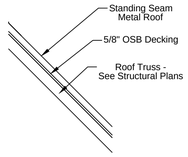

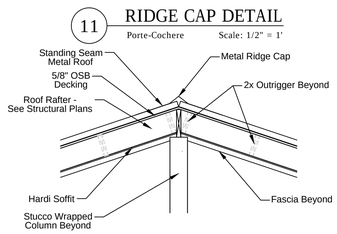


11 RIDGE CAP DETAIL
Porte-Cochere Scale: 1/2" = 1'

12 RIDGE CAP DETAIL
Covered Entry Scale: 1/2" = 1'

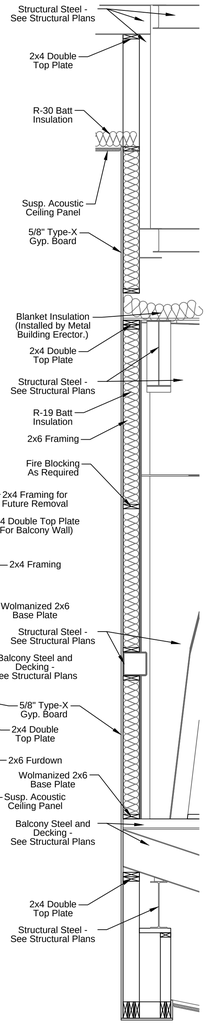

10 TOWER WALL SECTION
Sanctuary Scale: 1/2" = 1'

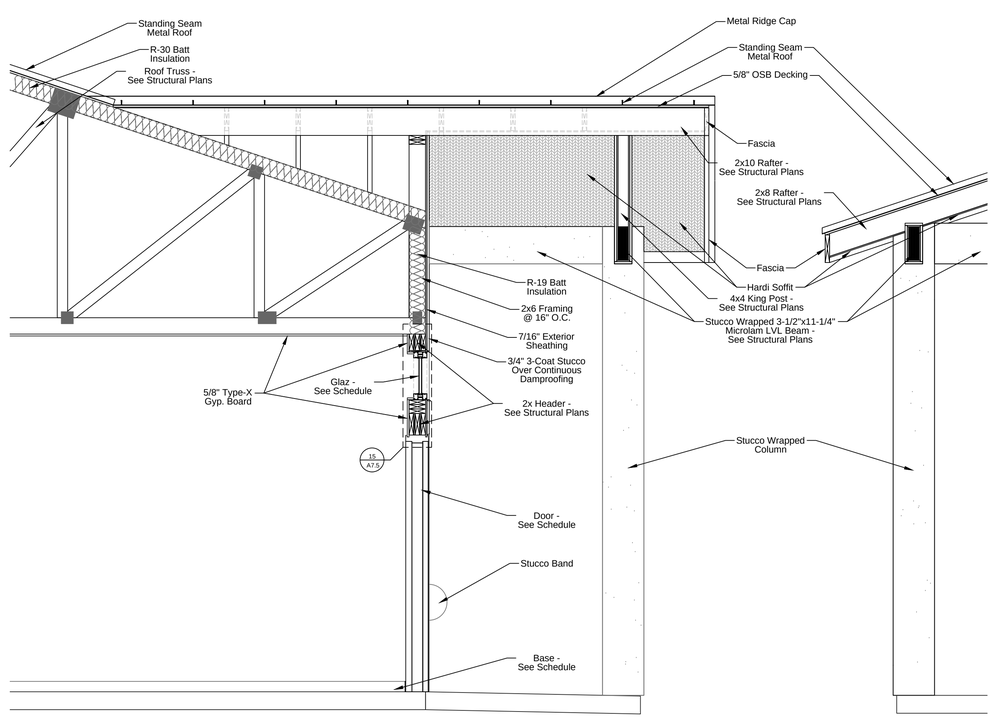

5 COVERED ENTRY SECTION
Sanctuary Scale: 1/2" = 1'

6 COVERED ENTRY SECTION
Sanctuary Scale: 1/2" = 1'

7 INT. WALL SECTION
Sanctuary Scale: 1/2" = 1'

8 EXT. WALL SECTION
Sanctuary Scale: 1/2" = 1'

9 INT. WALL SECTION
Sanctuary Scale: 1/2" = 1'

REVISIONS:

DATE	BY

These drawings and accompanying specifications are the sole property of Timbercon Construction, Inc. and may not be used for any other project or by any other person or general contractor without prior written permission from Timbercon Construction, Inc.

TRUE VISION CHURCH
2826 ACKERMAN ROAD
KIRBY, TX 78219
(210) 590-4466
(210) 590-2540 FAX
www.truevisionchurch.org

TIMBERCON CONSTRUCTION, INC
1241 UNIVERSAL CITY BLVD.
UNIVERSAL CITY, TX 78148
(210) 590-2525
(210) 590-2562 FAX
www.timbercon.net


WALL SECTIONS

SHEET NUMBER


A7.2

JULY 28, 2010


9/20/2010 12:24:06 PM, 1:1

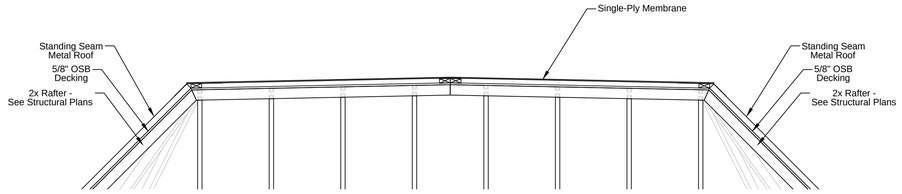


7 TOWER ROOF DETAIL
Sanctuary Scale: 1/2" = 1'

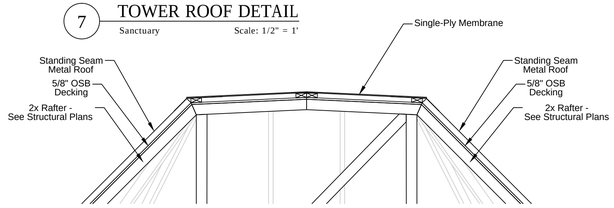


8 TOWER ROOF DETAIL
Sanctuary Scale: 1/2" = 1'

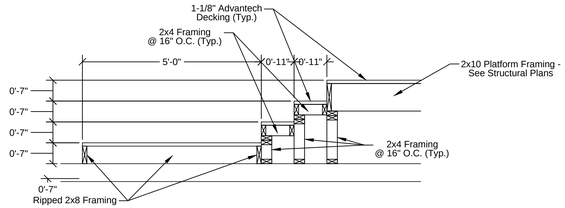


9 MAIN PLATFORM STEP
Sanctuary Scale: 1/2" = 1'

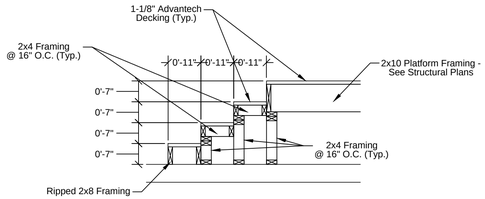


10 PLATFORM STEP
Sanctuary Scale: 1/2" = 1'

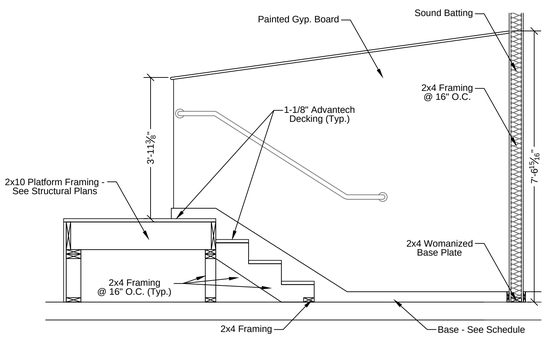


11 TOWER ROOF DETAIL
Sanctuary Scale: 1/2" = 1'

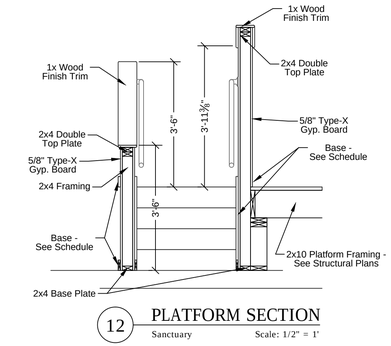


12 PLATFORM SECTION
Sanctuary Scale: 1/2" = 1'

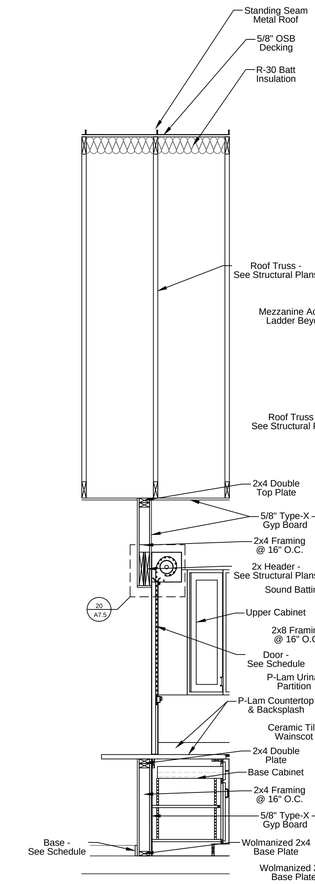


1 WALL SECTION
Sanctuary Scale: 1/2" = 1'

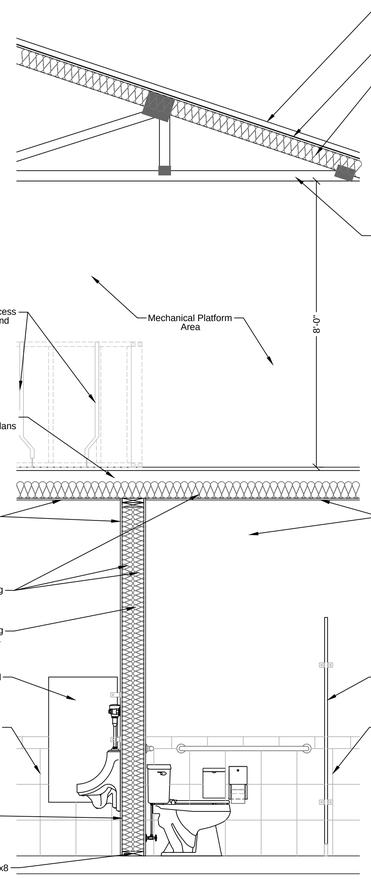


2 WALL SECTION
Sanctuary Scale: 1/2" = 1'

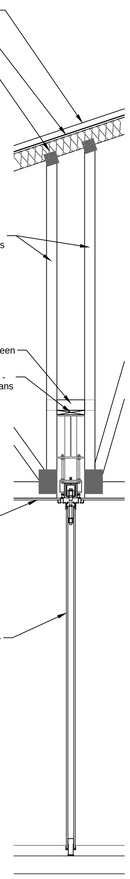

3 WALL SECTION
Sanctuary Scale: 1/2" = 1'

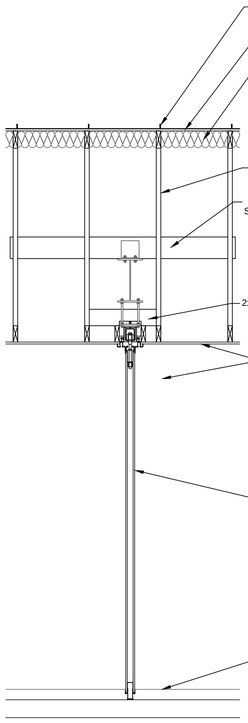


4 WALL SECTION
Sanctuary Scale: 1/2" = 1'

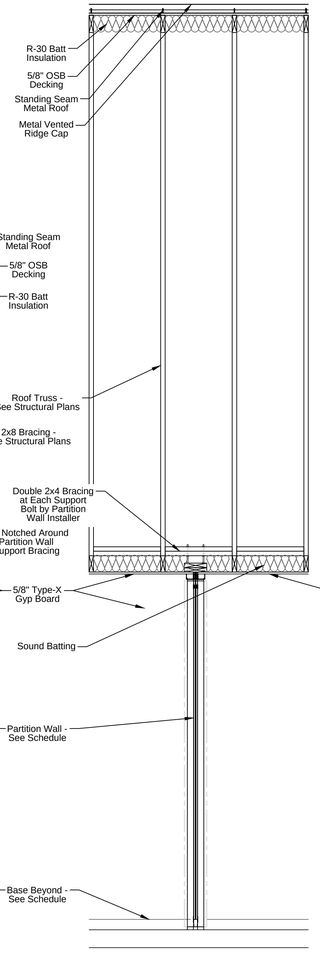


5 WALL SECTION
Sanctuary Scale: 1/2" = 1'



6 WALL SECTION
Sanctuary Scale: 1/2" = 1'

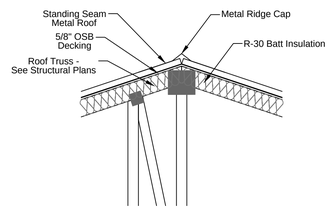

13 RIDGE DETAIL
Sanctuary Scale: 1/2" = 1'

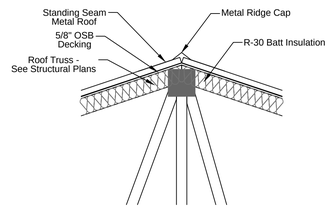

14 RIDGE DETAIL
Sanctuary Scale: 1/2" = 1'

REVISIONS:

DATE	BY

These drawings and accompanying specifications are the sole property of Timbercon Construction, Inc. and may not be used for any other project or by any other person or general contractor without prior written permission from Timbercon Construction, Inc.

TRUE VISION CHURCH
2826 ACKERMAN ROAD
KIRBY, TX 78219
(210) 590-4466
(210) 590-2540 FAX
www.truevisionchurch.org

TIMBERCON CONSTRUCTION, INC
1241 UNIVERSAL CITY BLVD.
UNIVERSAL CITY, TX 78148
(210) 659-2544
(210) 659-2545 FAX
www.timbercon.net


WALL SECTIONS

SHEET NUMBER


A7.3

JULY 28, 2010


9/20/2010 12:24:24 PM, 1:1

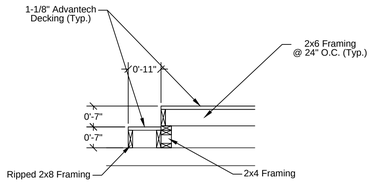

12 PLATFORM STEP
Chapel Scale: 1/2" = 1'

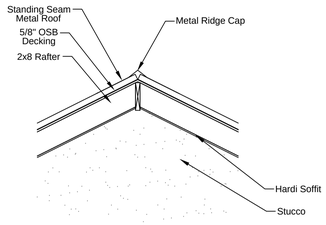


11 TOWER RIDGE DETAIL
Chapel Scale: 1/2" = 1'

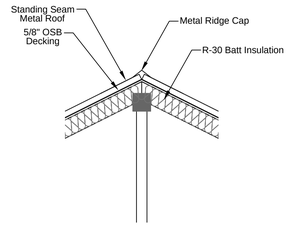


10 RIDGE DETAIL
Chapel Scale: 1/2" = 1'

9 RIDGE DETAIL
Cvrd. Entry Scale: 1/2" = 1'


8 COVERED ENTRY SECTION
Chapel Scale: 1/2" = 1'

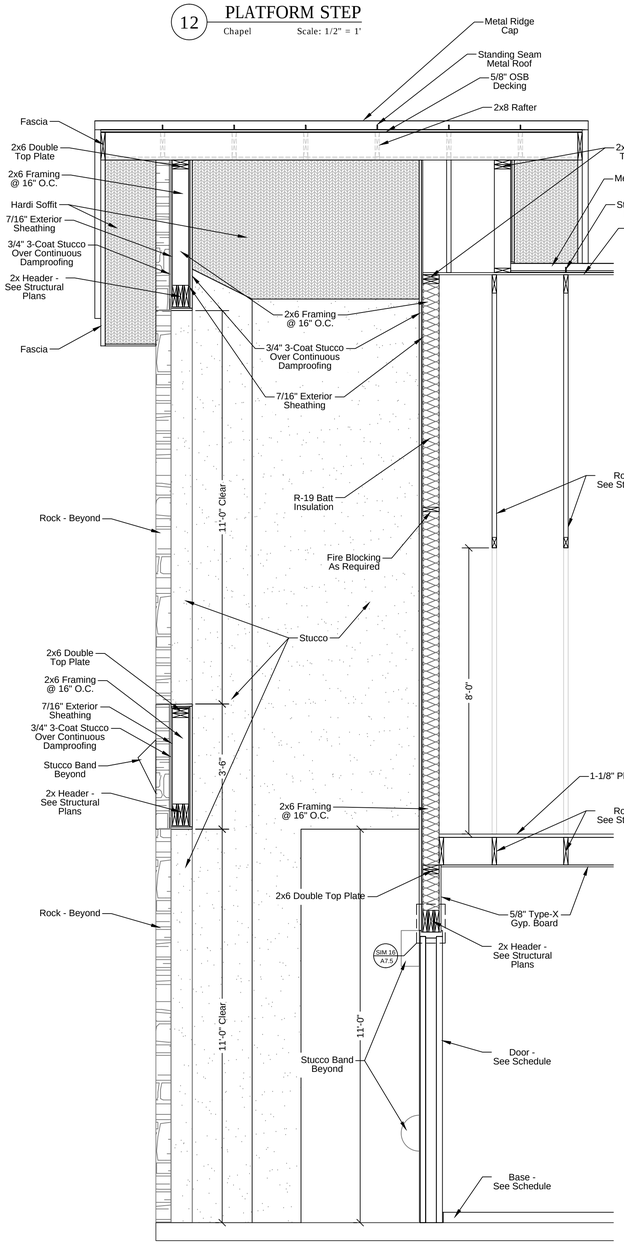


1 TOWER DETAIL
Chapel Scale: 1/2" = 1'

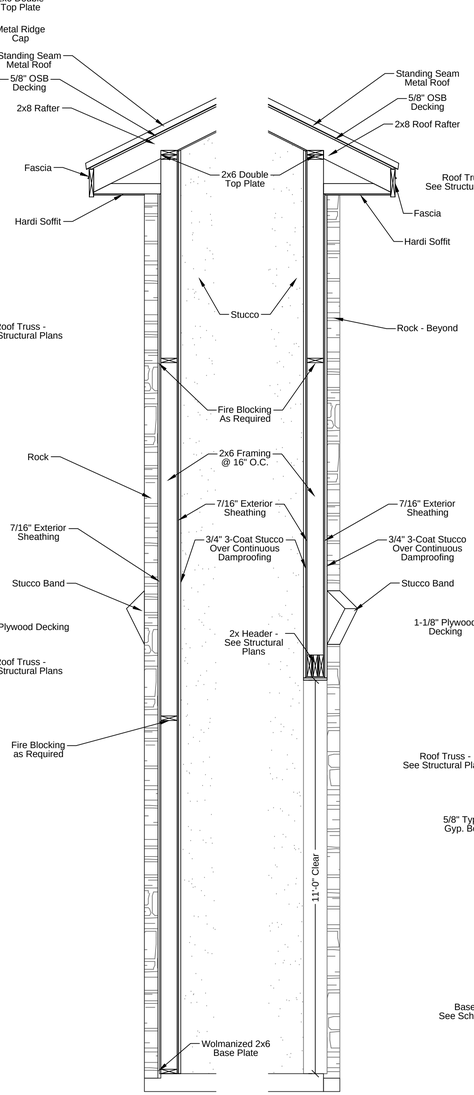


2 TOWER DETAIL
Chapel Scale: 1/2" = 1'

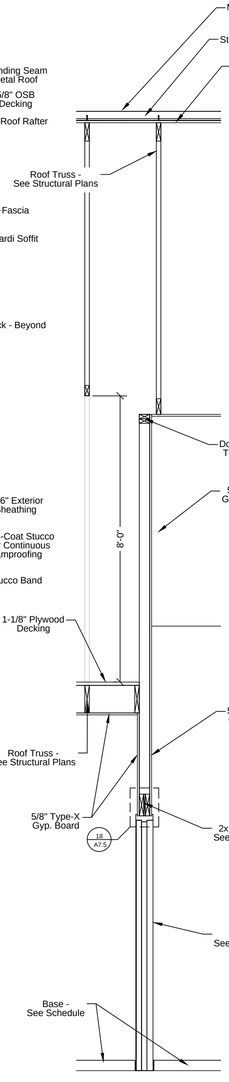

3 TOWER DETAIL
Chapel Scale: 1/2" = 1'

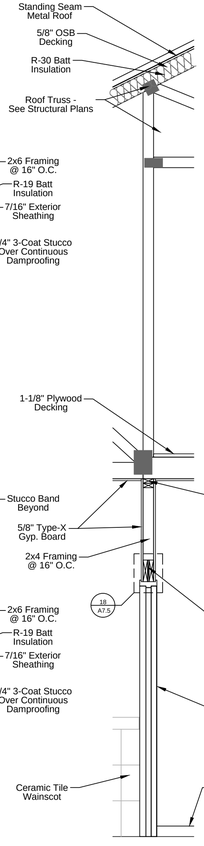

4 INT. WALL DETAIL
Scale: 1/2" = 1'

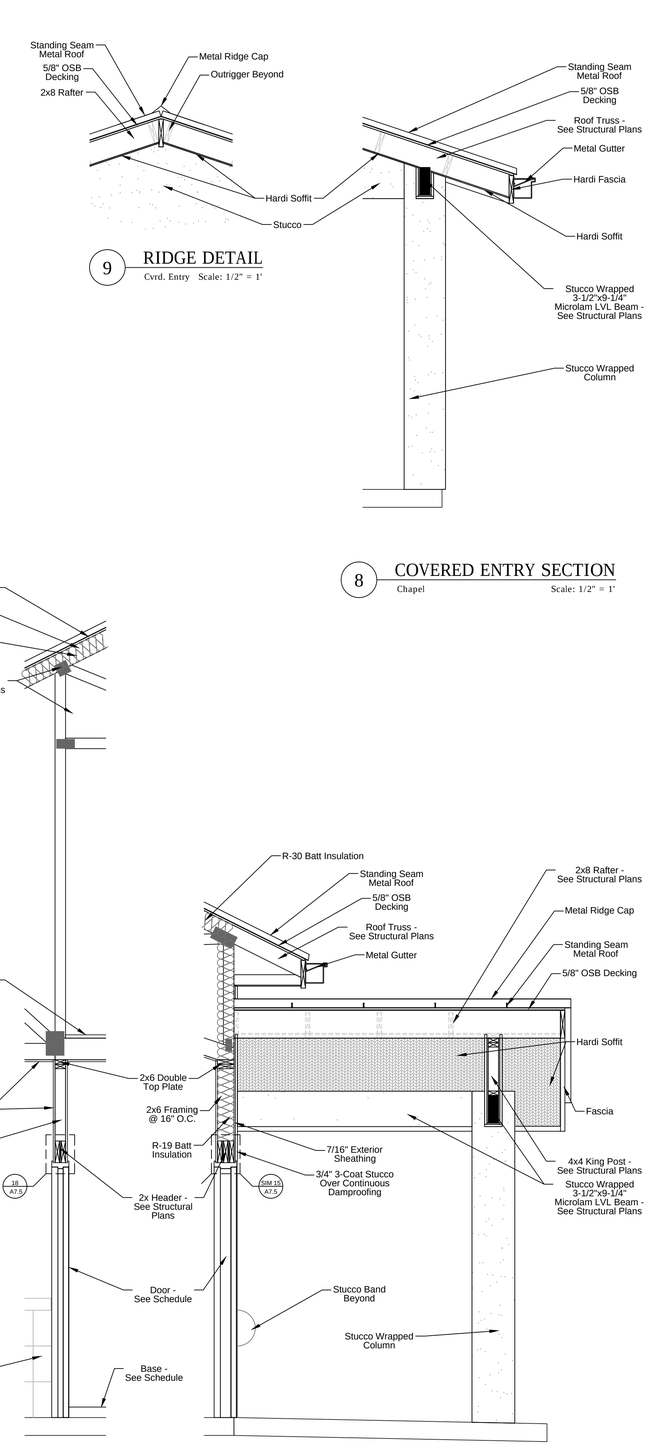

5 EXT. WALL DETAIL
Chapel Scale: 1/2" = 1'

6 INT. WALL DETAIL
SCALE: 1/2" = 1'

7 COVERED ENTRY SECTION
Chapel Scale: 1/2" = 1'

REVISIONS:

DATE	BY

These drawings and accompanying specifications are the sole property of Timbercon Construction, Inc. and may not be used for any other project or by any other person or general contractor without prior written permission from Timbercon Construction, Inc.


TRUE VISION CHURCH
2826 ACKERMAN ROAD
KIRBY, TX 78219
(210) 590-2540
(210) 590-2540 FAX
www.truevisionchurch.org

TIMBERCON CONSTRUCTION, INC
1241 UNIVERSAL CITY BLVD.
UNIVERSAL CITY, TX 78148
(210) 590-2540
(210) 590-2542 FAX
www.timbercon.net


WALL SECTIONS

SHEET NUMBER
A7.4
JULY 28, 2010


9/20/2010 12:24:44 PM, 1:1

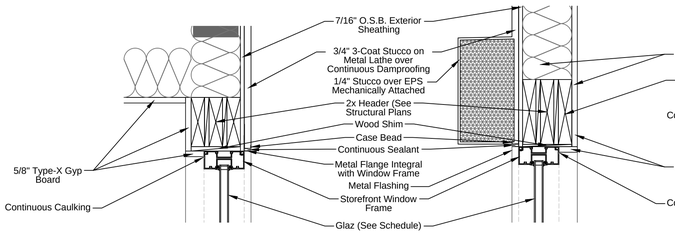


9 EXT. WINDOW HEAD DETL.
Scale: 1-1/2" = 1'

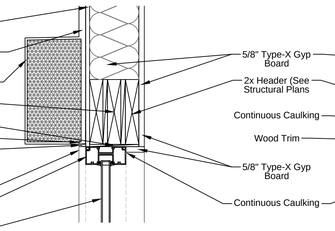


11 EXT. WINDOW HEAD DETL.
Scale: 1-1/2" = 1'

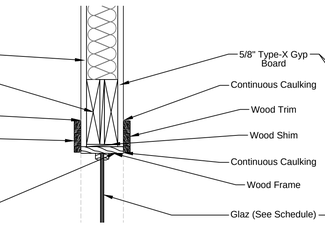


13 INT. WINDOW HEAD DETL.

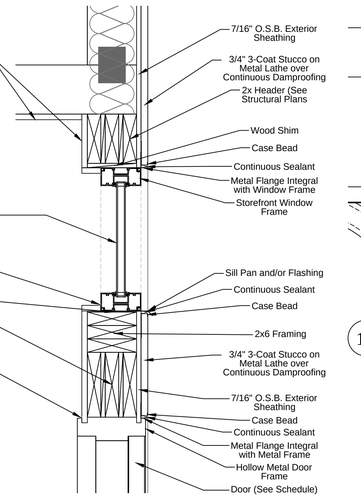


15 EXT. WINDOW/DOOR HEAD DETL.
Scale: 1-1/2" = 1'

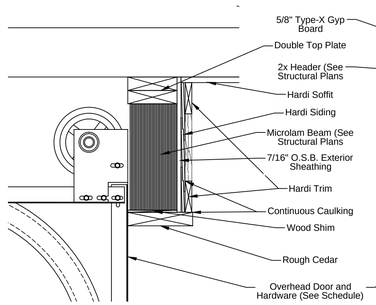


19 EXT. OH DOOR HEAD DETL.
Scale: 1-1/2" = 1'

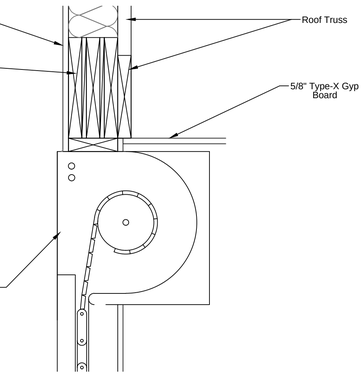


21 INT. OH DOOR HEAD DETL.
Scale: 1-1/2" = 1'

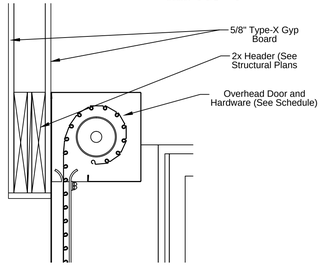


20 INT. OH DOOR HEAD DETL.
Scale: 1-1/2" = 1'

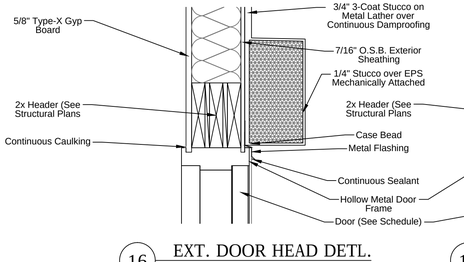


16 EXT. DOOR HEAD DETL.
Scale: 1-1/2" = 1'

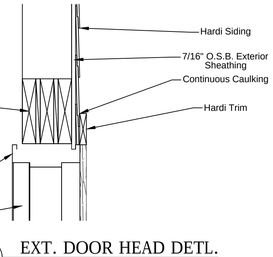


17 EXT. DOOR HEAD DETL.
Scale: 1-1/2" = 1'

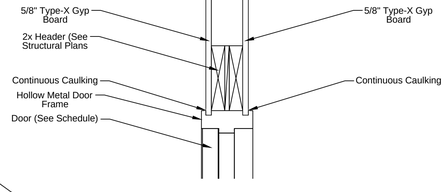

18 INT. DOOR HEAD DETL.
Scale: 1-1/2" = 1'

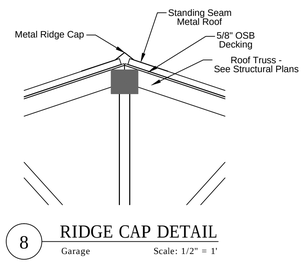

8 RIDGE CAP DETAIL
Garage Scale: 1/2" = 1'

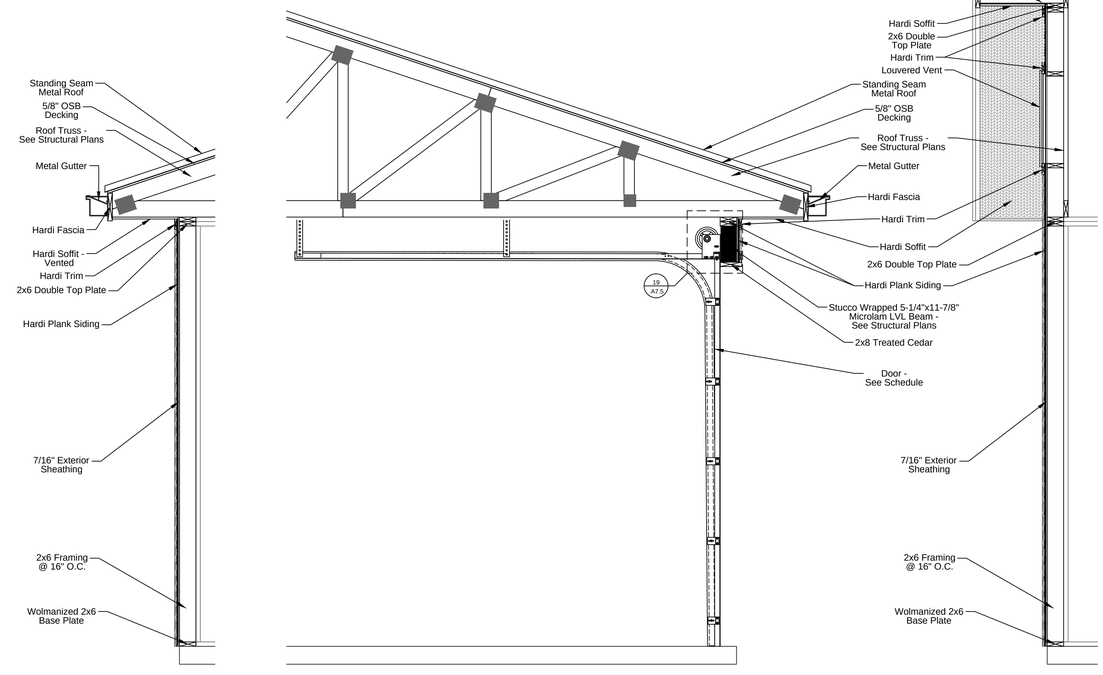

1 WALL SECTION
Garage Scale: 1/2" = 1'

2 WALL SECTION
Garage Scale: 1/2" = 1'

3 WALL SECTION
Garage Scale: 1/2" = 1'

4 WALL SECTION
Garage Scale: 1/2" = 1'

5 WALL SECTION
Garage Scale: 1/2" = 1'

6 WALL SECTION
Garage Scale: 1/2" = 1'

7 WALL SECTION
Garage Scale: 1/2" = 1'

REVISIONS:

DATE	BY

These drawings and accompanying specifications are the sole property of Timbercon Construction, Inc. and may not be used for any other project or by any other person or general contractor without prior written permission from Timbercon Construction, Inc.

TRUE VISION CHURCH
2826 ACKERMAN ROAD
KIRBY, TX 78219
(210) 590-4545 OFC
(210) 590-2540 FAX
www.truevisionchurch.org

TIMBERCON CONSTRUCTION, INC
1241 UNIVERSAL CITY BLVD.
UNIVERSAL CITY, TX 78148
(210) 590-2525
(210) 590-2527 FAX
www.timbercon.net


WALL SECTIONS AND WINDOW/DOOR DETAILS

SHEET NUMBER


A7.5


JULY 28, 2010

9/20/2010 12:25:04 PM, 1:1

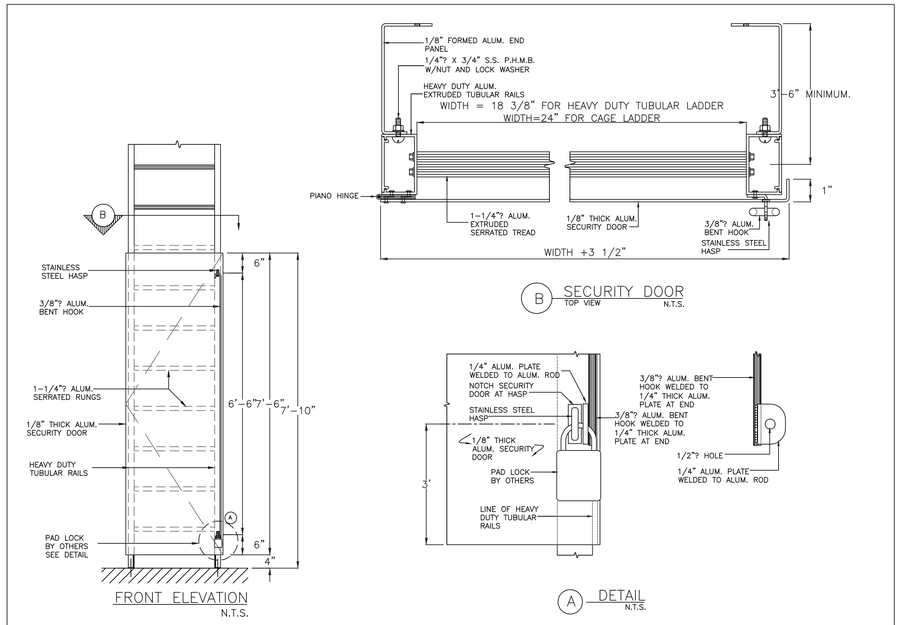

LADSECURITY
SECURITY DOOR FOR HEAVY DUTY TUBULAR RAILS
ALUMINUM LADDER (FIXED ACCESS ALUM. LADDERS)

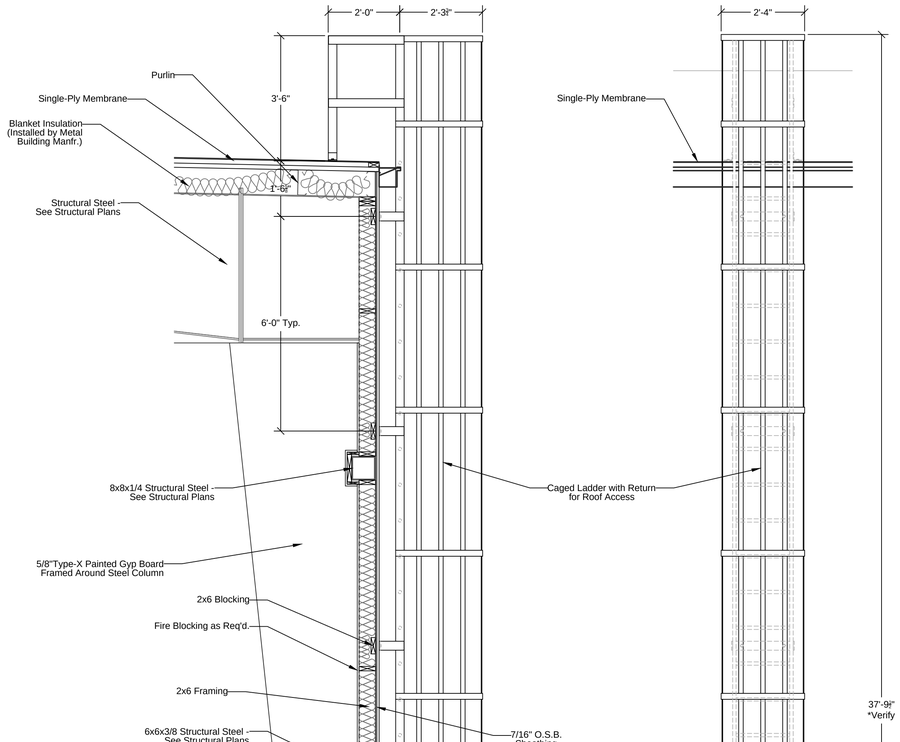

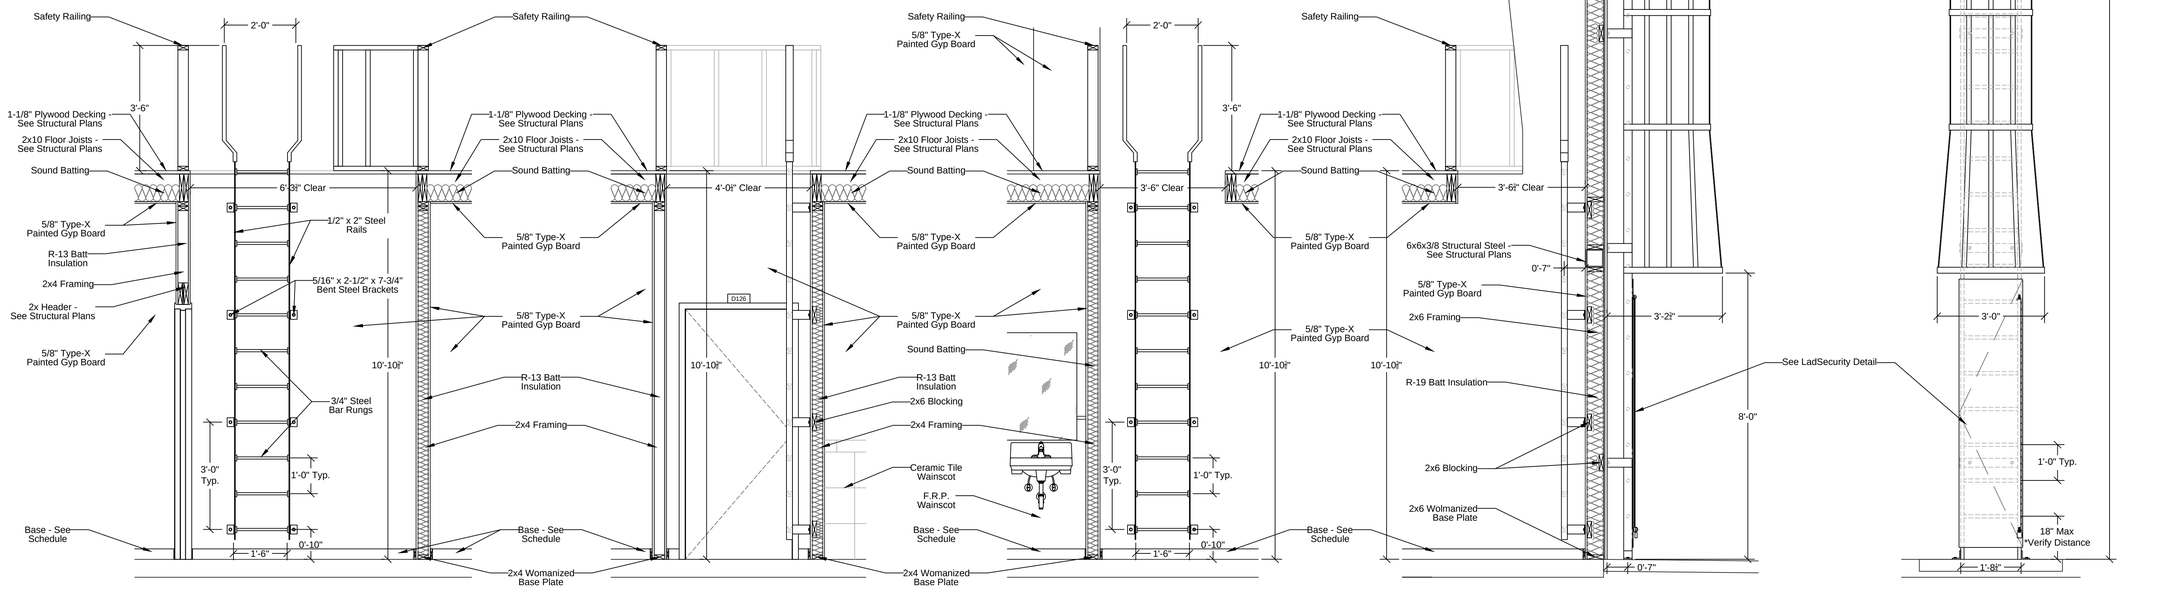

REVISIONS:

DATE	BY

These drawings and accompanying specifications are the sole property of Timbercon Construction, Inc. and may not be used for any other project or by any other person or general contractor without prior written permission from Timbercon Construction, Inc.


TRUE VISION CHURCH
2826 ACKERMAN ROAD
KIRBY, TX 78219
(210) 590-4848
(210) 590-2540 FAX
www.truevisionchurch.org


TIMBERCON CONSTRUCTION, INC
1241 UNIVERSAL CITY BLVD.
UNIVERSAL CITY, TX 78148
(210) 659-2534
(210) 659-2537 FAX
www.timbercon.net

LADDER ELEVATIONS AND DETAILS

SHEET NUMBER
A7.6
JULY 28, 2010

9/20/2010 12:25:29 PM, 1:1

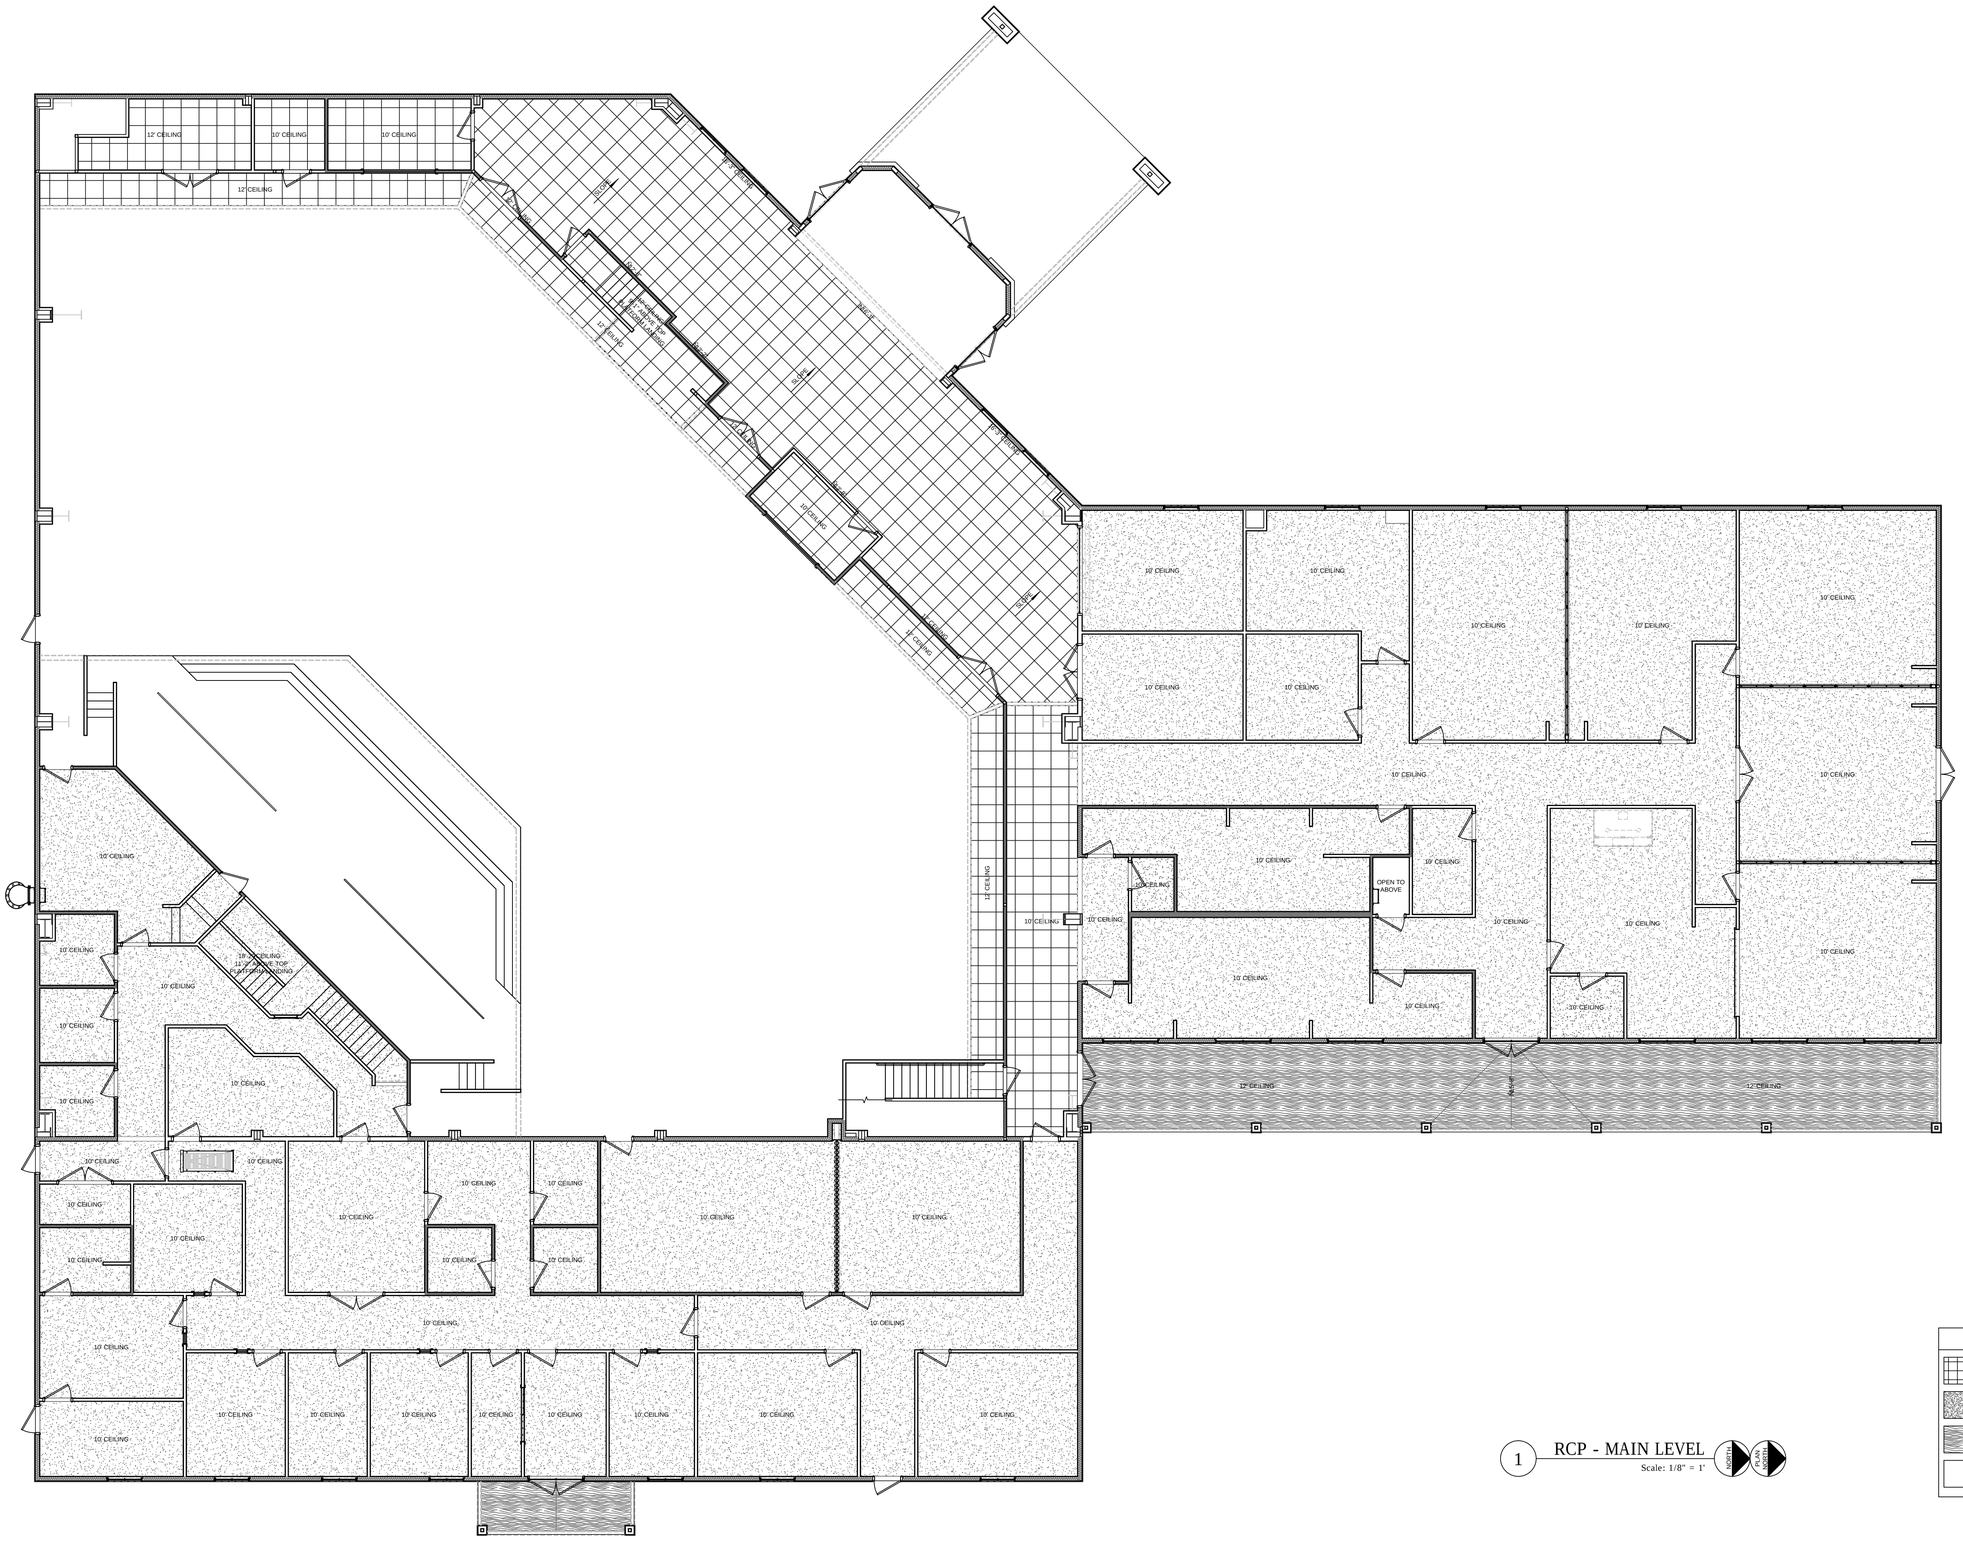
12' CEILING
10' CEILING
10' CEILING
12' CEILING
10' CEILING
10' CEILING
10

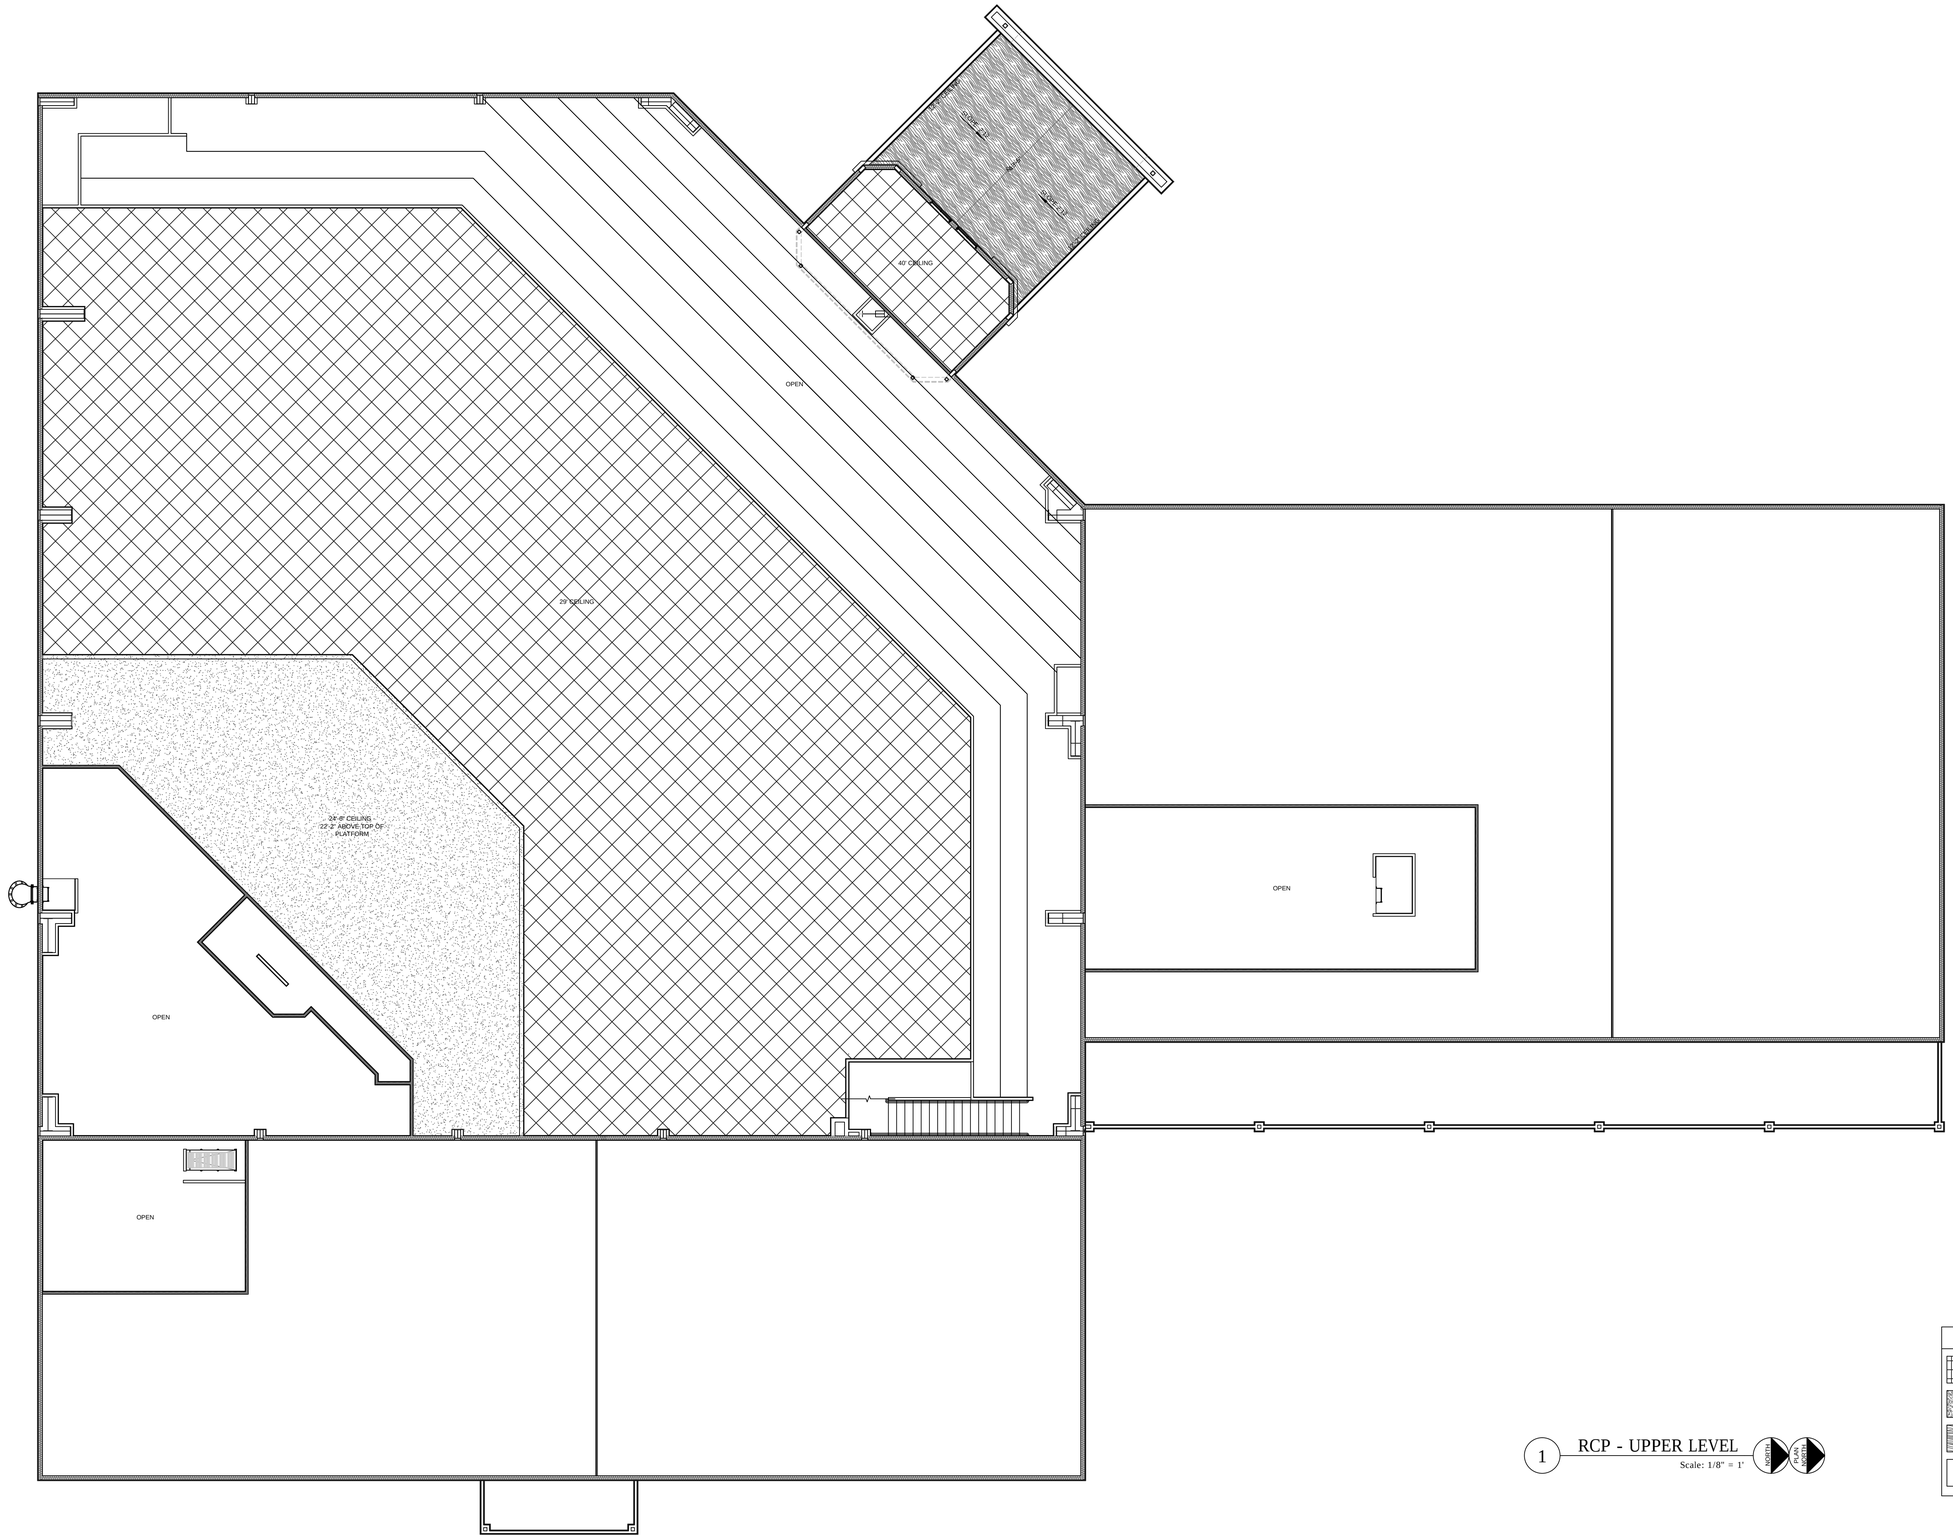

1 RCP - UPPER LEVEL
Scale: 1/8" = 1'

REVISIONS:

DATE	BY

These drawings and accompanying specifications are the sole property of Timbercon Construction, Inc. and may not be used for any other project or by any other person or general contractor without prior written permission from Timbercon Construction, Inc.

TRUE VISION CHURCH
2826 ACKERMAN ROAD
KIRBY, TX 78219
(210) 590-4466
(210) 590-2540 FAX
www.truevisionchurch.org


TIMBERCON CONSTRUCTION, INC
1241 UNIVERSAL CITY BLVD.
UNIVERSAL CITY, TX 78148
(210) 590-2524
(210) 590-2525 FAX
www.timbercon.net

SANCTUARY REFLECTIVE CEILING PLAN - UPPER LEVEL

SHEET NUMBER
A8.12

JULY 28, 2010

9/20/2010 12:26:21 PM, 1:1

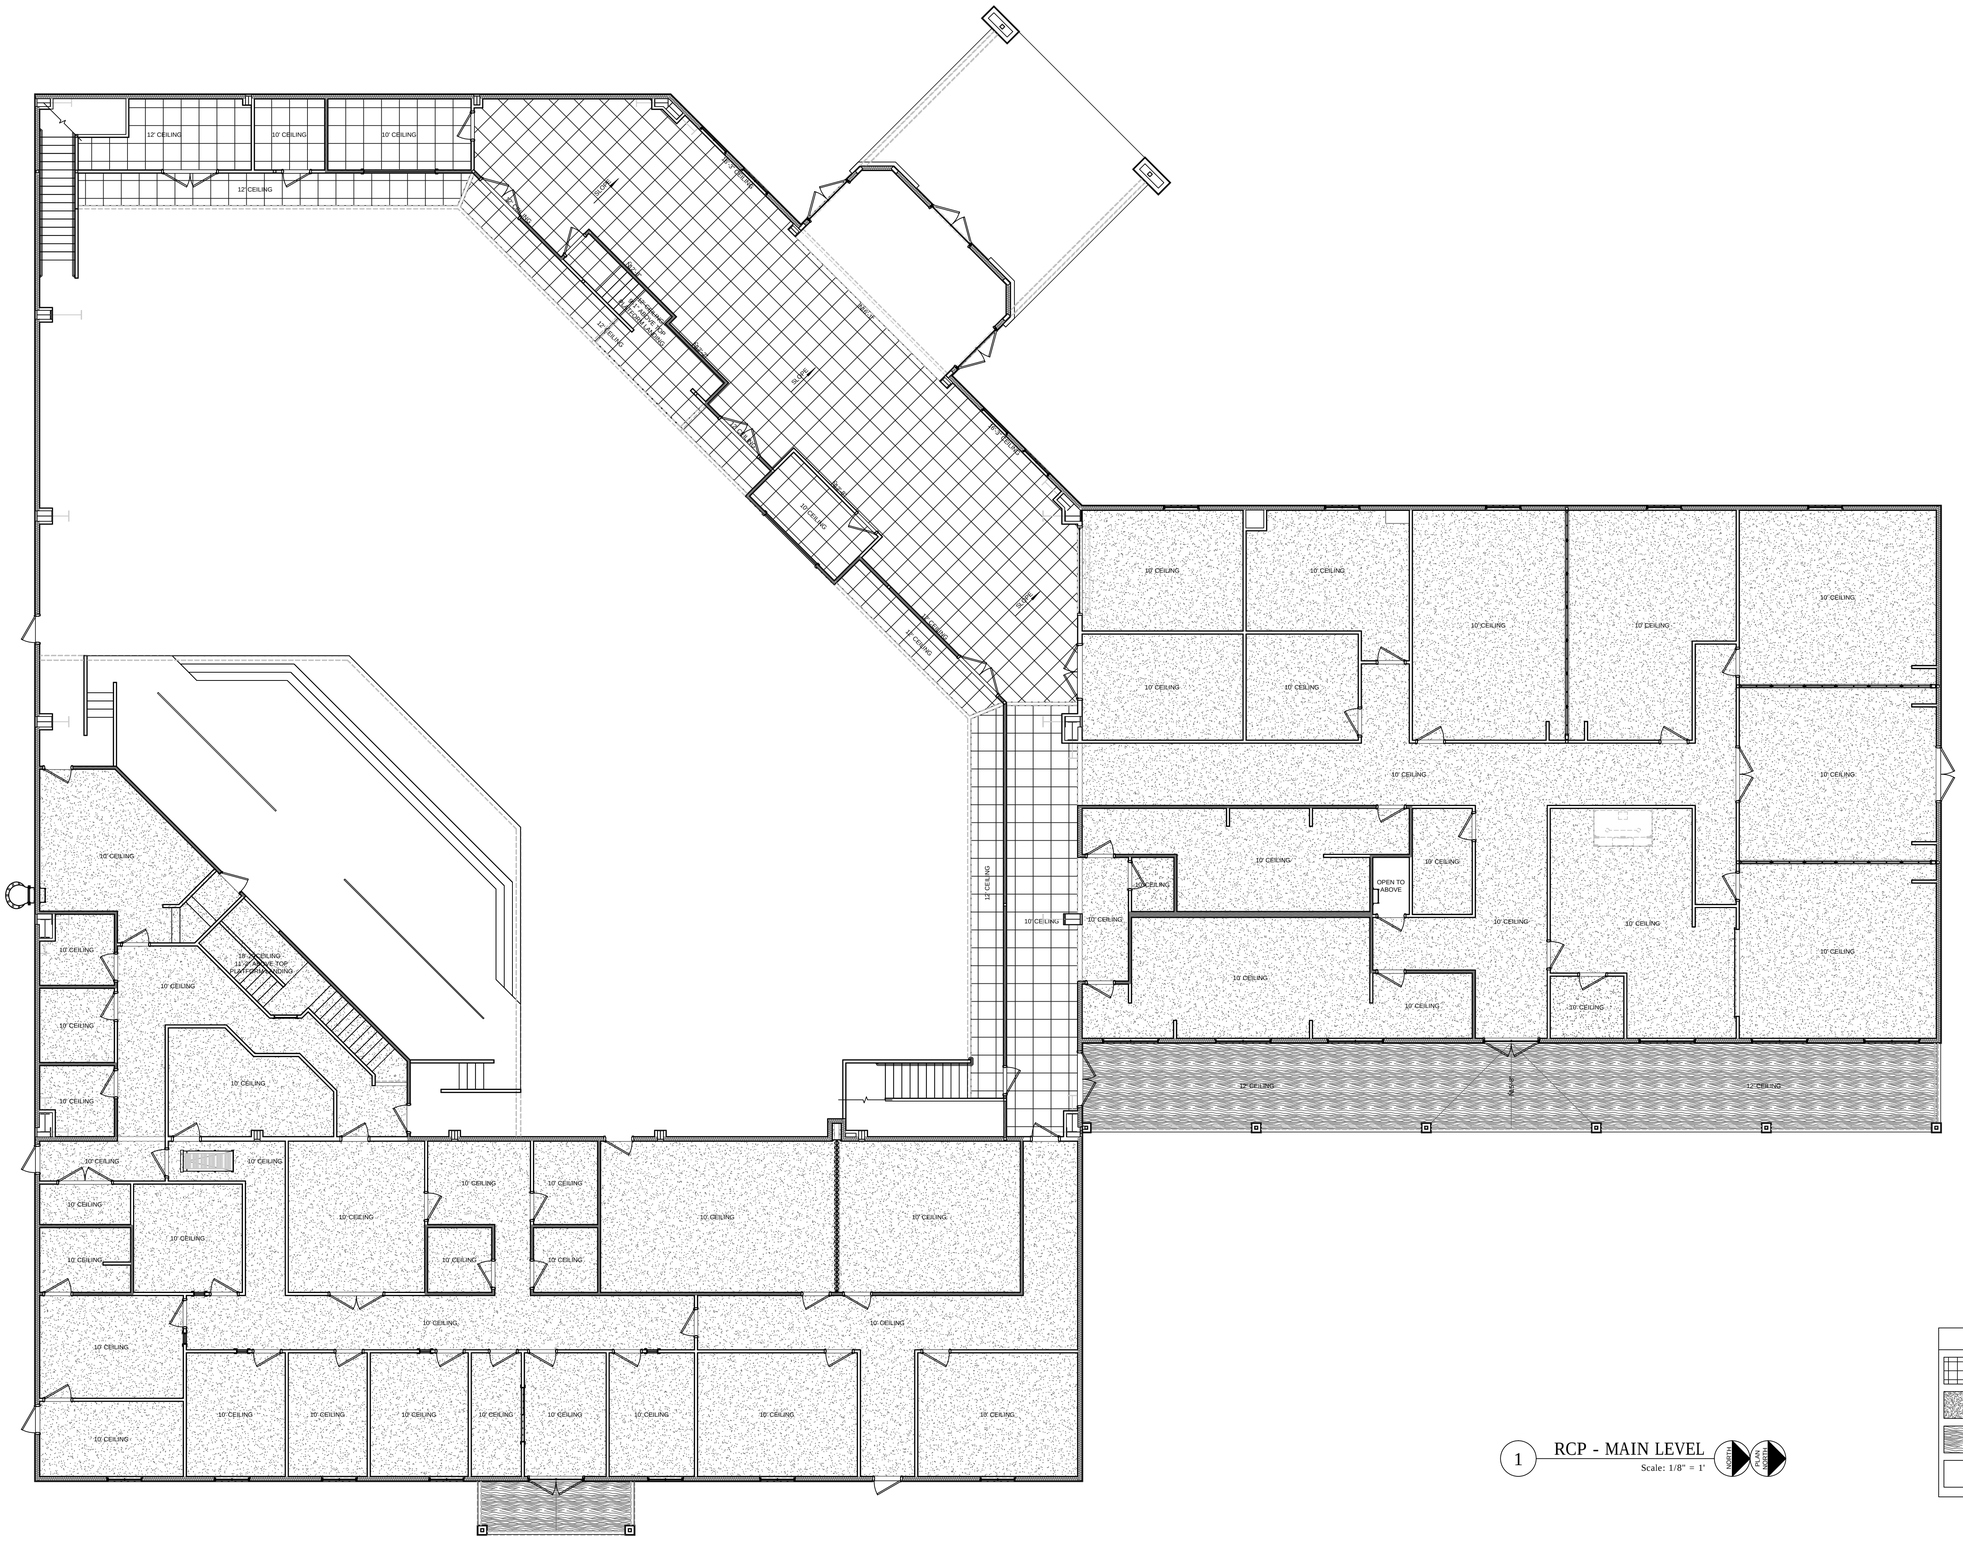

REVISIONS:

DATE	BY

These drawings and accompanying specifications are the sole property of Timbercon Construction, Inc. and may not be used for any other project or by any other person or general contractor without prior written permission from Timbercon Construction, Inc.

TRUE VISION CHURCH
2826 ACKERMAN ROAD
KIRBY, TX 78219
(210) 590-4466
(210) 590-2540 FAX
www.truevisionchurch.org

TIMBERCON CONSTRUCTION, INC
1241 UNIVERSAL CITY BLVD.
UNIVERSAL CITY, TX 78148
(210) 590-2525
(210) 590-2527 FAX
www.timbercon.net


SANCTUARY REFLECTIVE CEILING PLAN - MAIN LEVEL (ALT. 1)

SHEET NUMBER

A8.13

JULY 28, 2010

9/20/2010 12:26:53 PM, 1:1

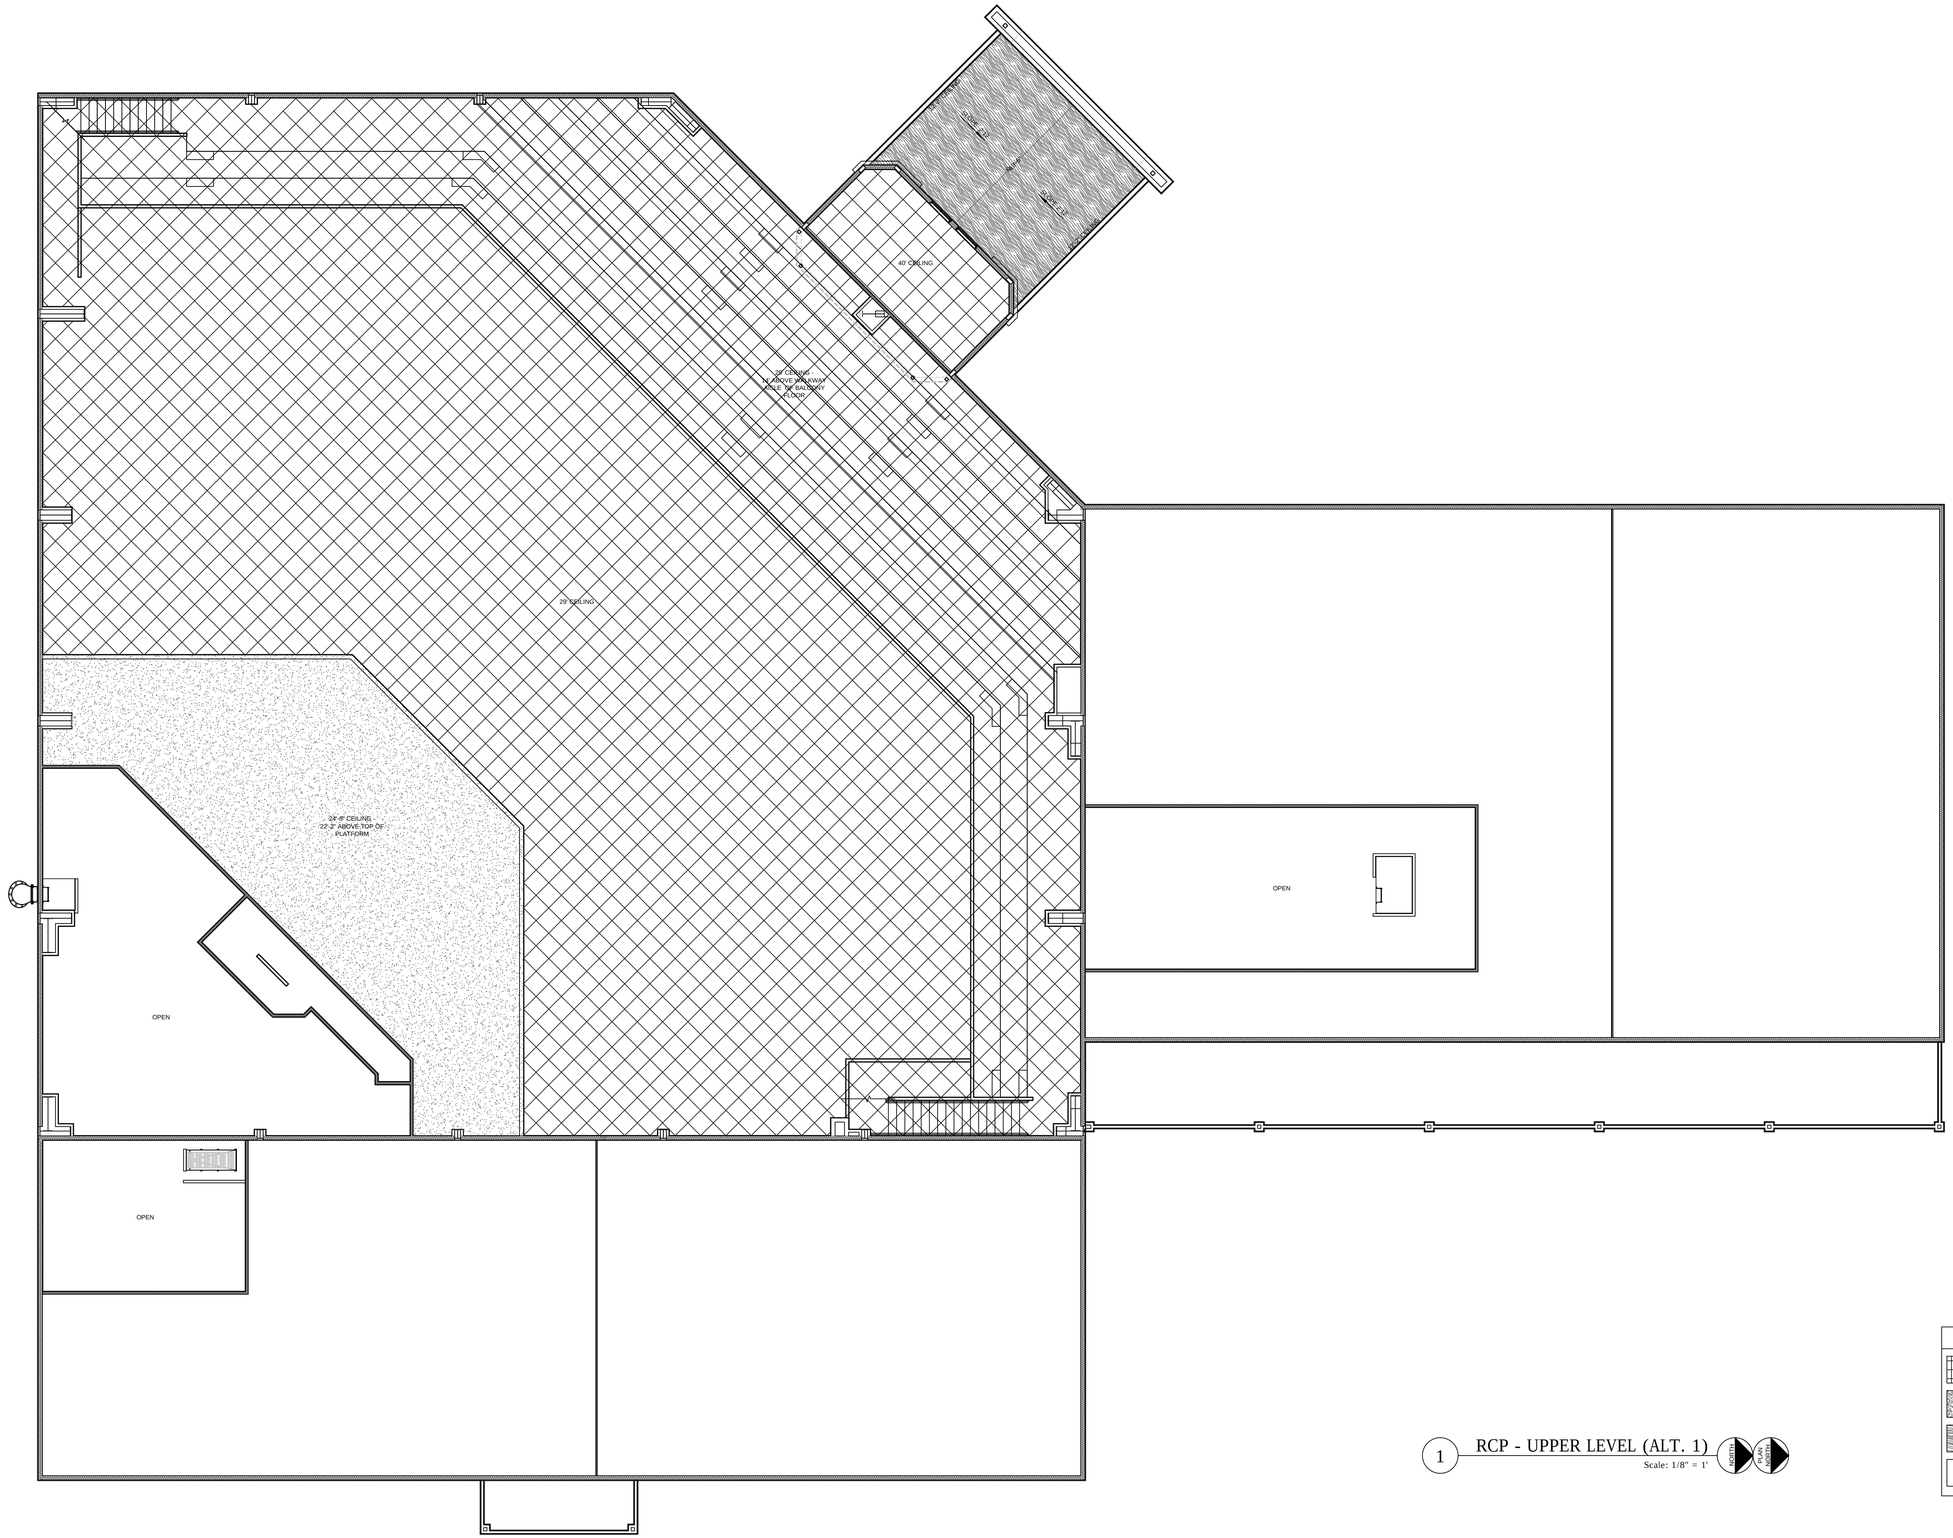

1 RCP - UPPER LEVEL (ALT. 1)
Scale: 1/8" = 1'

NORTH
PLAN
ORIENTATION

LEGEND

- 2X2 ACOUSTIC LAY-IN CEILING
- GYPSUM BOARD CEILING
- HARDIE SOFFIT
- OPEN TO ABOVE

REVISIONS:

DATE	BY

These drawings and accompanying specifications are the sole property of Timbercon Construction, Inc. and may not be used for any other project or by any other person or general contractor without prior written permission from Timbercon Construction, Inc.

TRUE VISION CHURCH
2826 ACKERMAN ROAD
KIRBY, TX 78219
(210) 590-4466
(210) 590-2540 FAX
www.truevisionchurch.org

TIMBERCON CONSTRUCTION, INC
1241 UNIVERSAL CITY BLVD.
UNIVERSAL CITY, TX 78148
(210) 590-2524
(210) 590-2525 FAX
www.timbercon.net


SANCTUARY REFLECTIVE CEILING PLAN - UPPER LEVEL (ALT. 1)

SHEET NUMBER

A8.14

JULY 28, 2010

9/20/2010 12:27:28 PM, 1:1

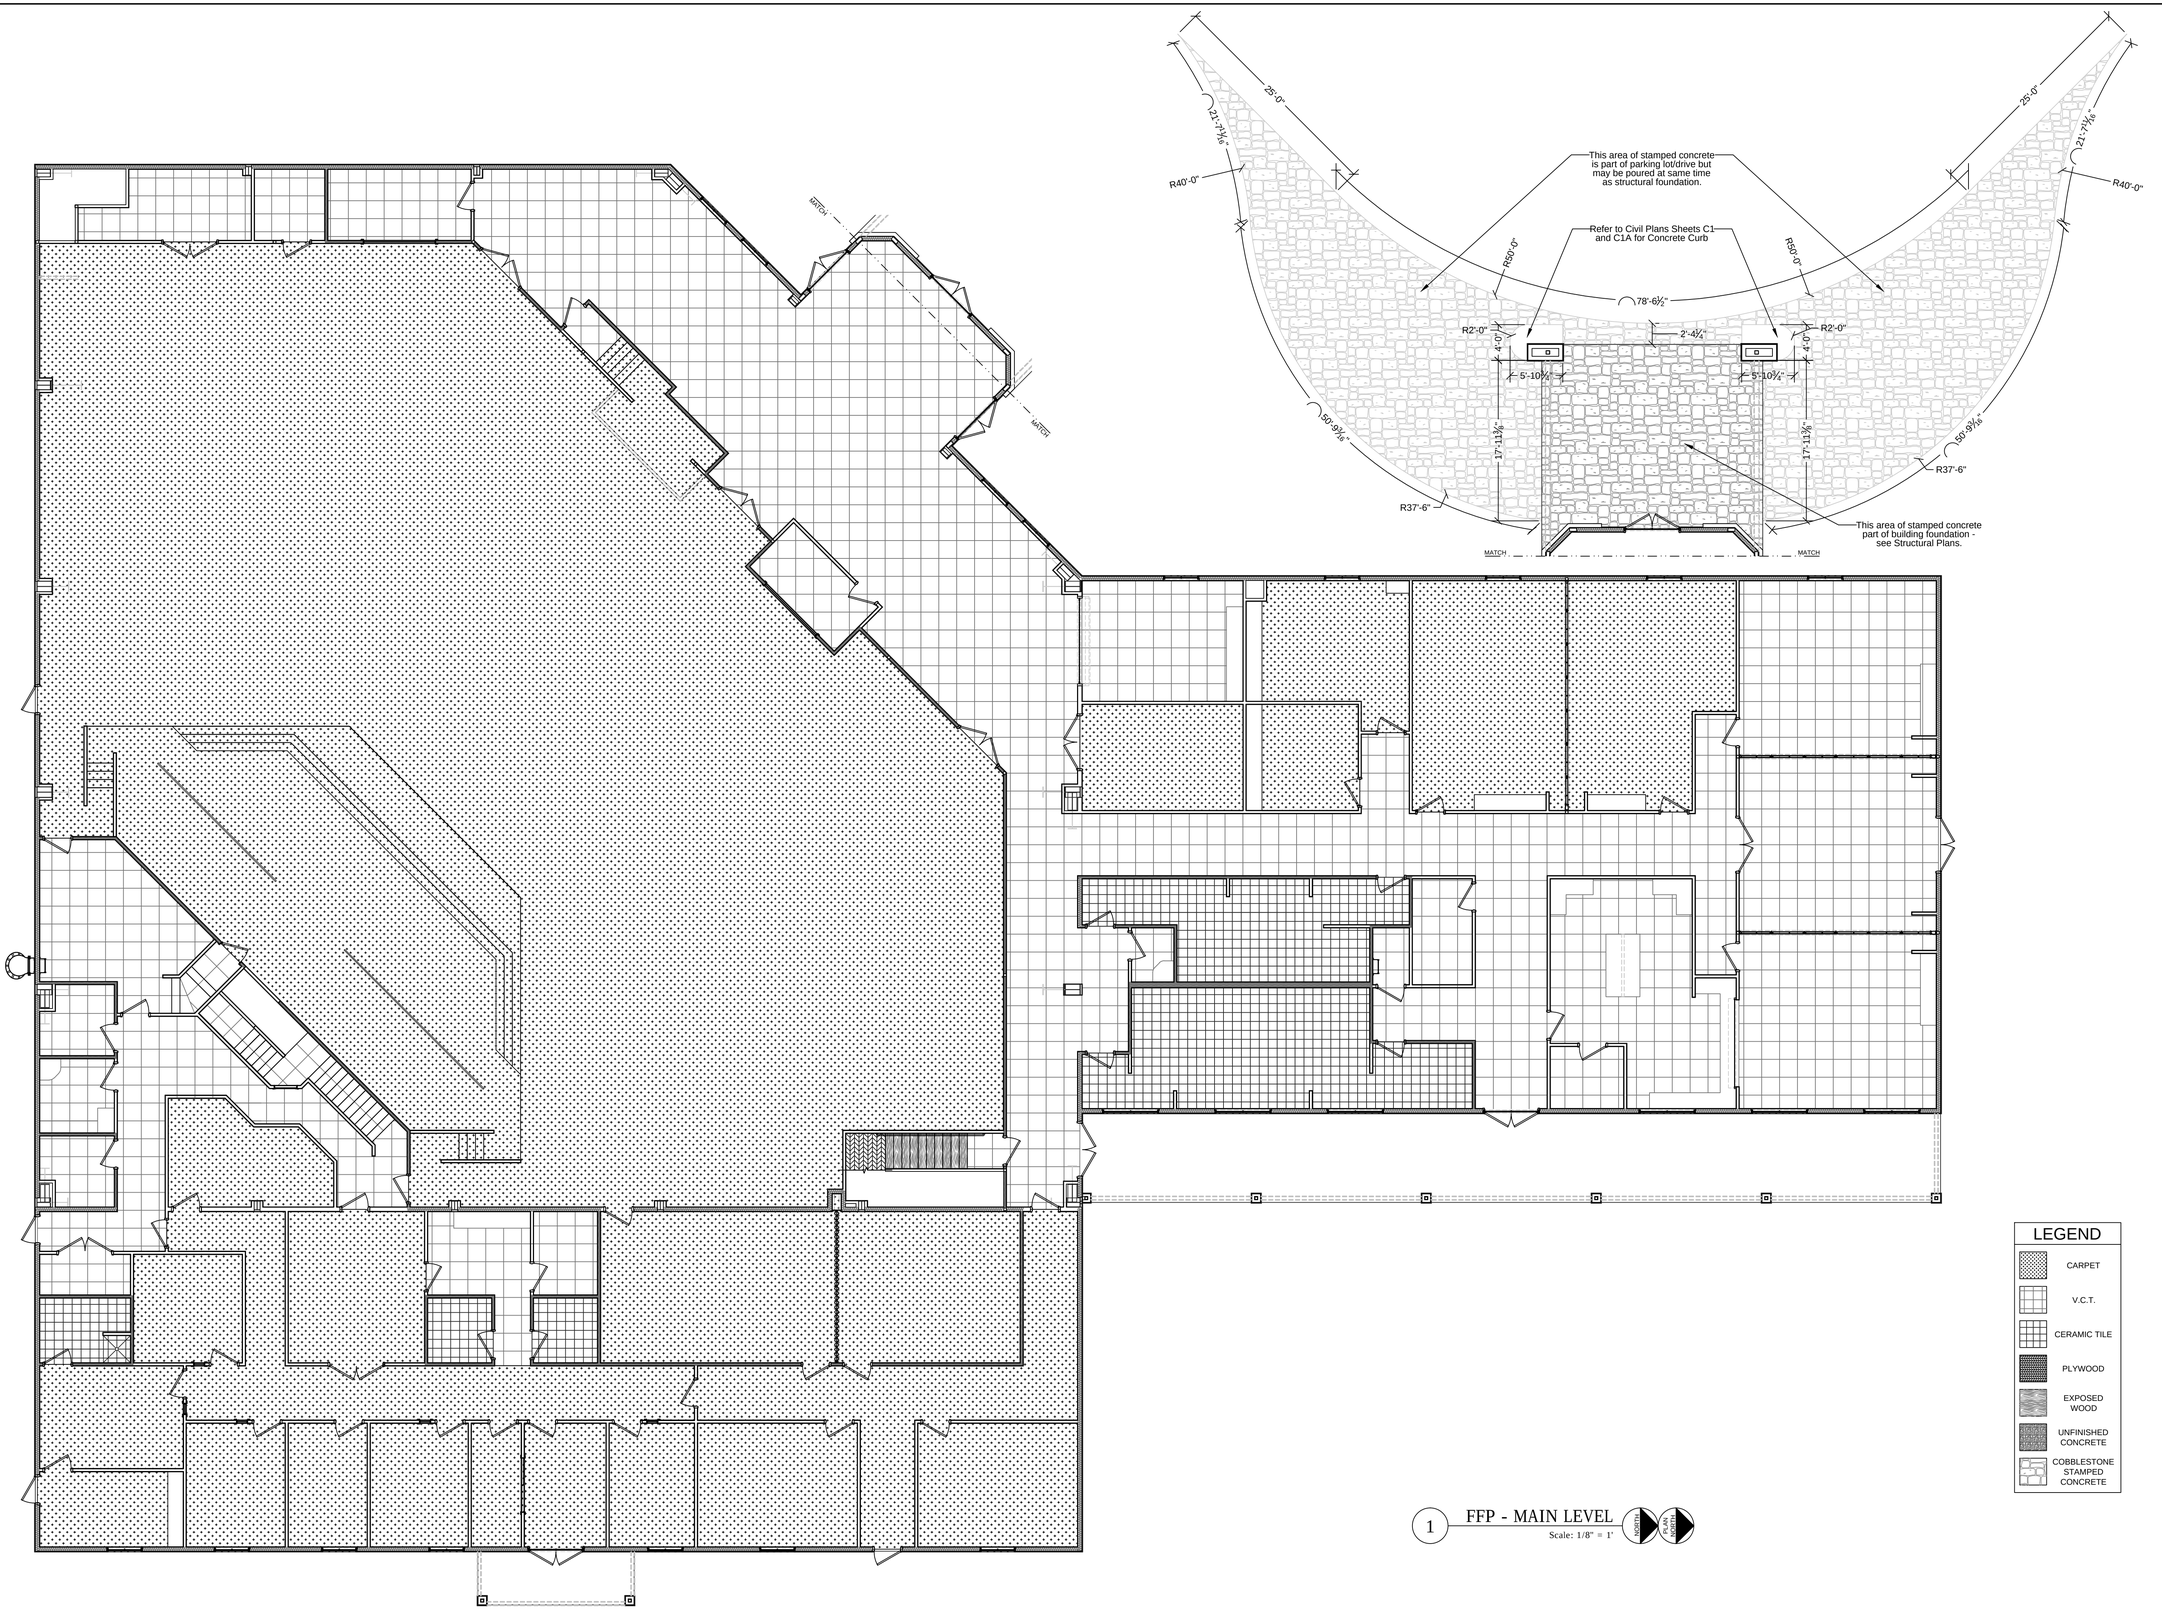

1 FFP - MAIN LEVEL
Scale: 1/8" = 1'

LEGEND

- CARPET
- V.C.T.
- CERAMIC TILE
- PLYWOOD
- EXPOSED WOOD
- UNFINISHED CONCRETE
- COBBLESTONE STAMPED CONCRETE

REVISIONS:

DATE	BY

These drawings and accompanying specifications are the sole property of Timbercon Construction, Inc. and may not be used for any other project or by any other person or general contractor without prior written permission from Timbercon Construction, Inc.

TRUE VISION CHURCH
2826 ACKERMAN ROAD
KIRBY, TX 78219
(210) 590-4466
(210) 590-2540 FAX
www.truevisionchurch.org

TIMBERCON CONSTRUCTION, INC
1241 UNIVERSAL CITY BLVD.
UNIVERSAL CITY, TX 78148
(210) 590-2544
(210) 590-2545 FAX
www.timbercon.net


SANCTUARY FLOOR FINISH PLAN - MAIN LEVEL

SHEET NUMBER

A8.21

JULY 28, 2010

9/20/2010 12:28:01 PM, 1:1

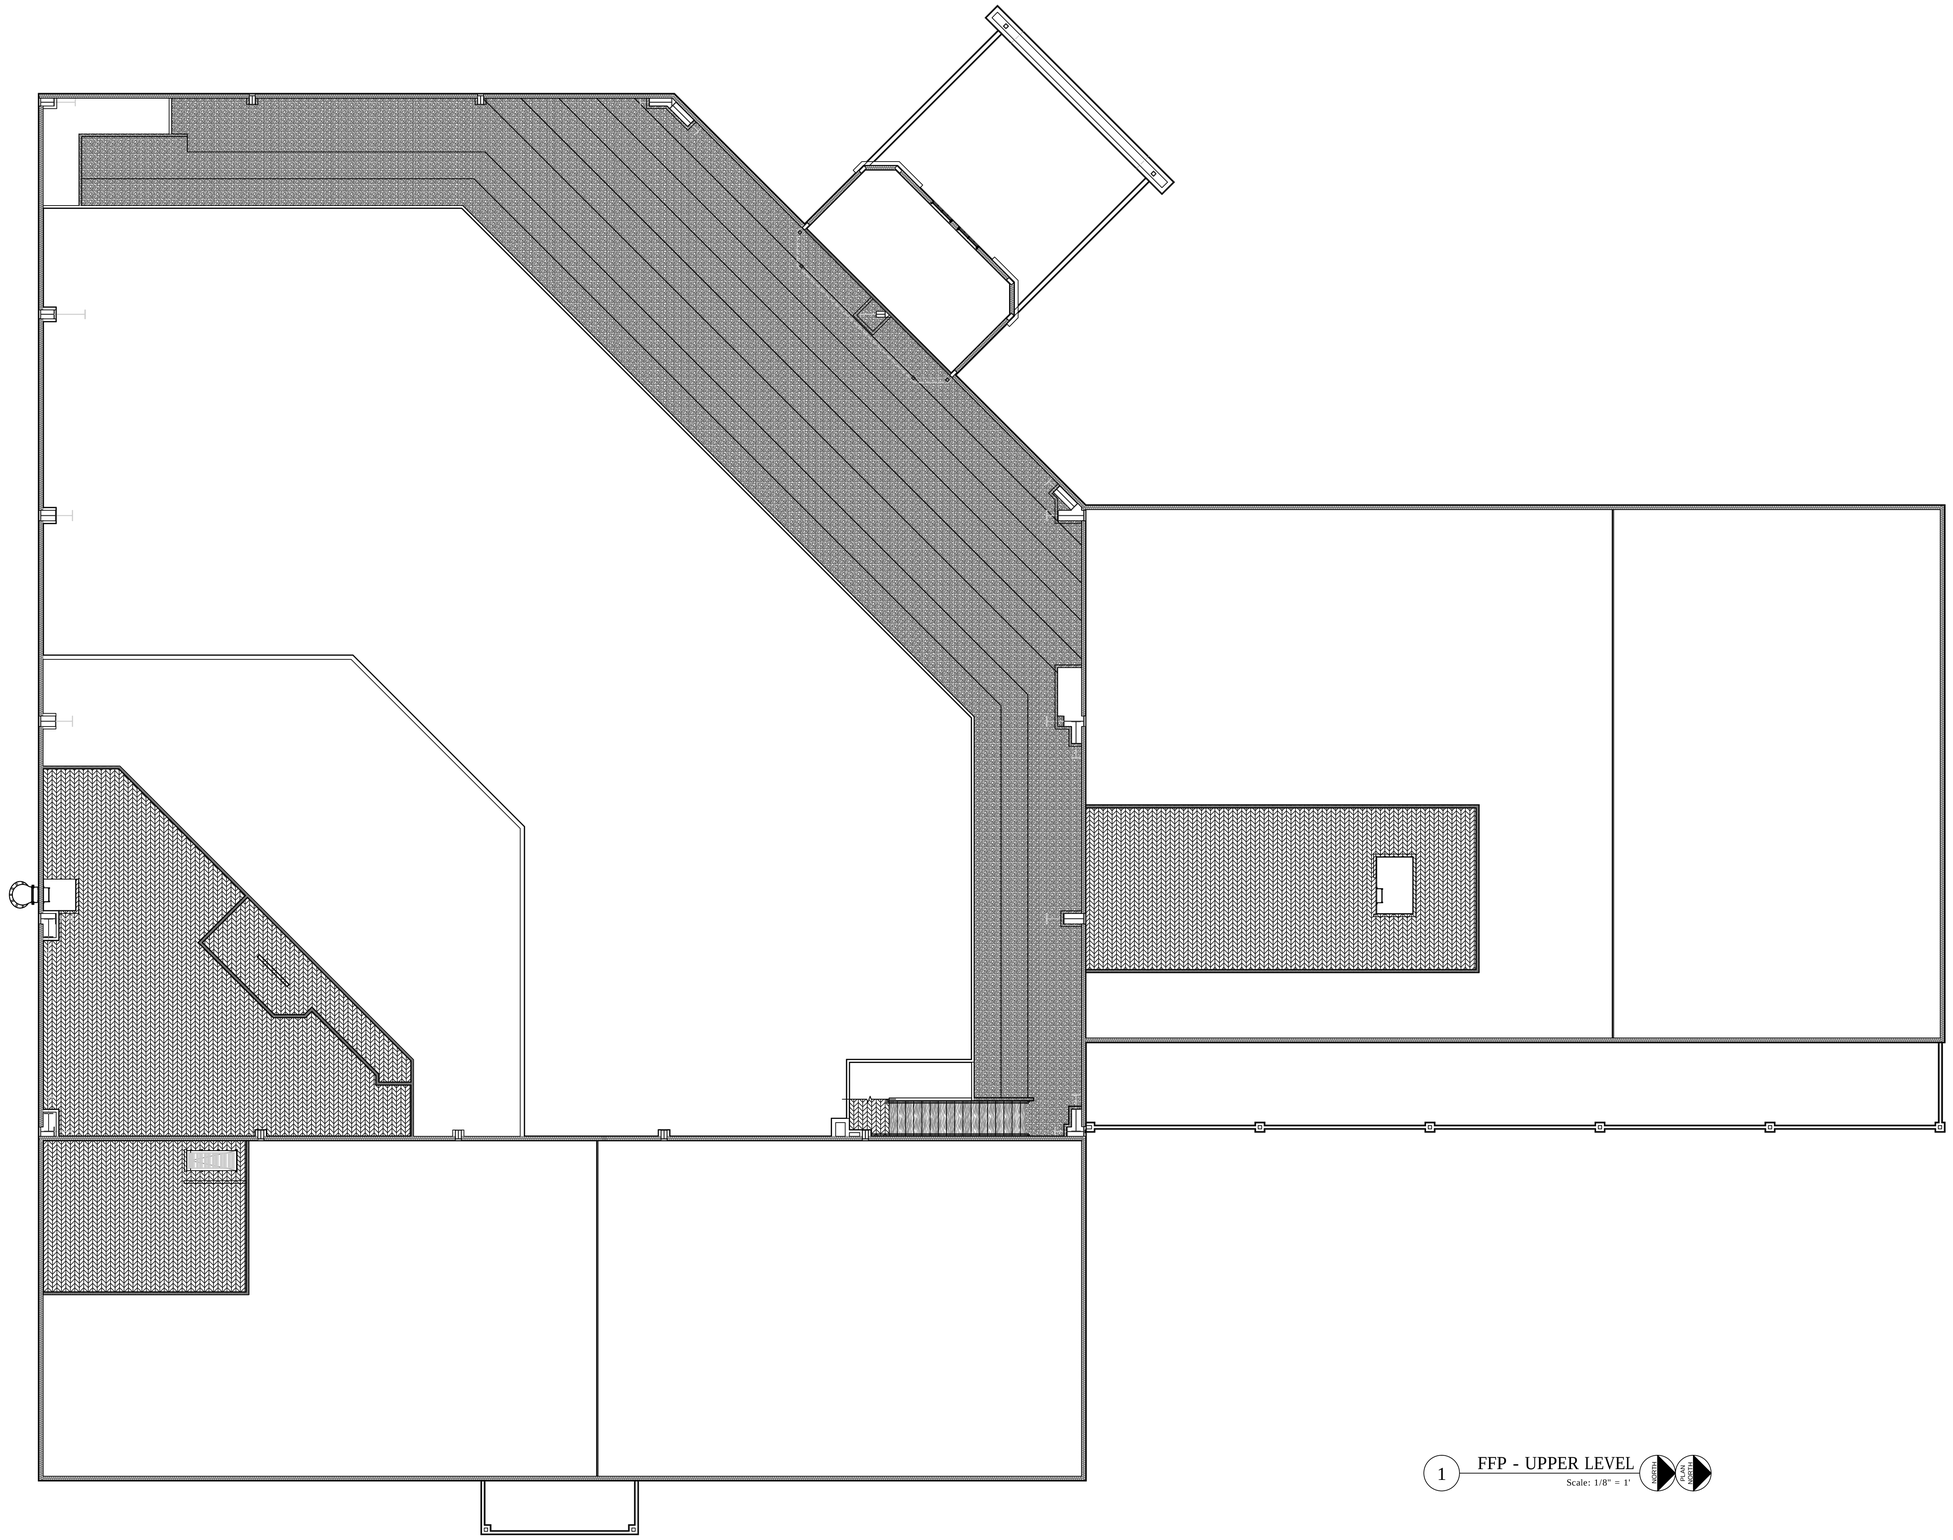

1 FFP - UPPER LEVEL
Scale: 1/8" = 1'

NORTH
PLAN NORTH

LEGEND

- CARPET
- V.C.T.
- CERAMIC TILE
- PLYWOOD
- EXPOSED WOOD
- UNFINISHED CONCRETE
- COBBLESTONE STAMPED CONCRETE

REVISIONS:

DATE	BY

These drawings and accompanying specifications are the sole property of Timbercon Construction, Inc. and may not be used for any other project or by any other person or general contractor without prior written permission from Timbercon Construction, Inc.

TRUE VISION CHURCH
2826 ACKERMAN ROAD
KIRBY, TX 78219
(210) 590-4466
(210) 590-2540 FAX
www.truevisionchurch.org

TIMBERCON CONSTRUCTION, INC
1241 UNIVERSAL CITY BLVD.
UNIVERSAL CITY, TX 78148
(210) 590-2544
(210) 590-2554 FAX
www.timbercon.net


SANCTUARY FLOOR FINISH PLAN - UPPER LEVEL

SHEET NUMBER

A8.22

JULY 28, 2010

9/20/2010 12:28:45 PM, 1:1

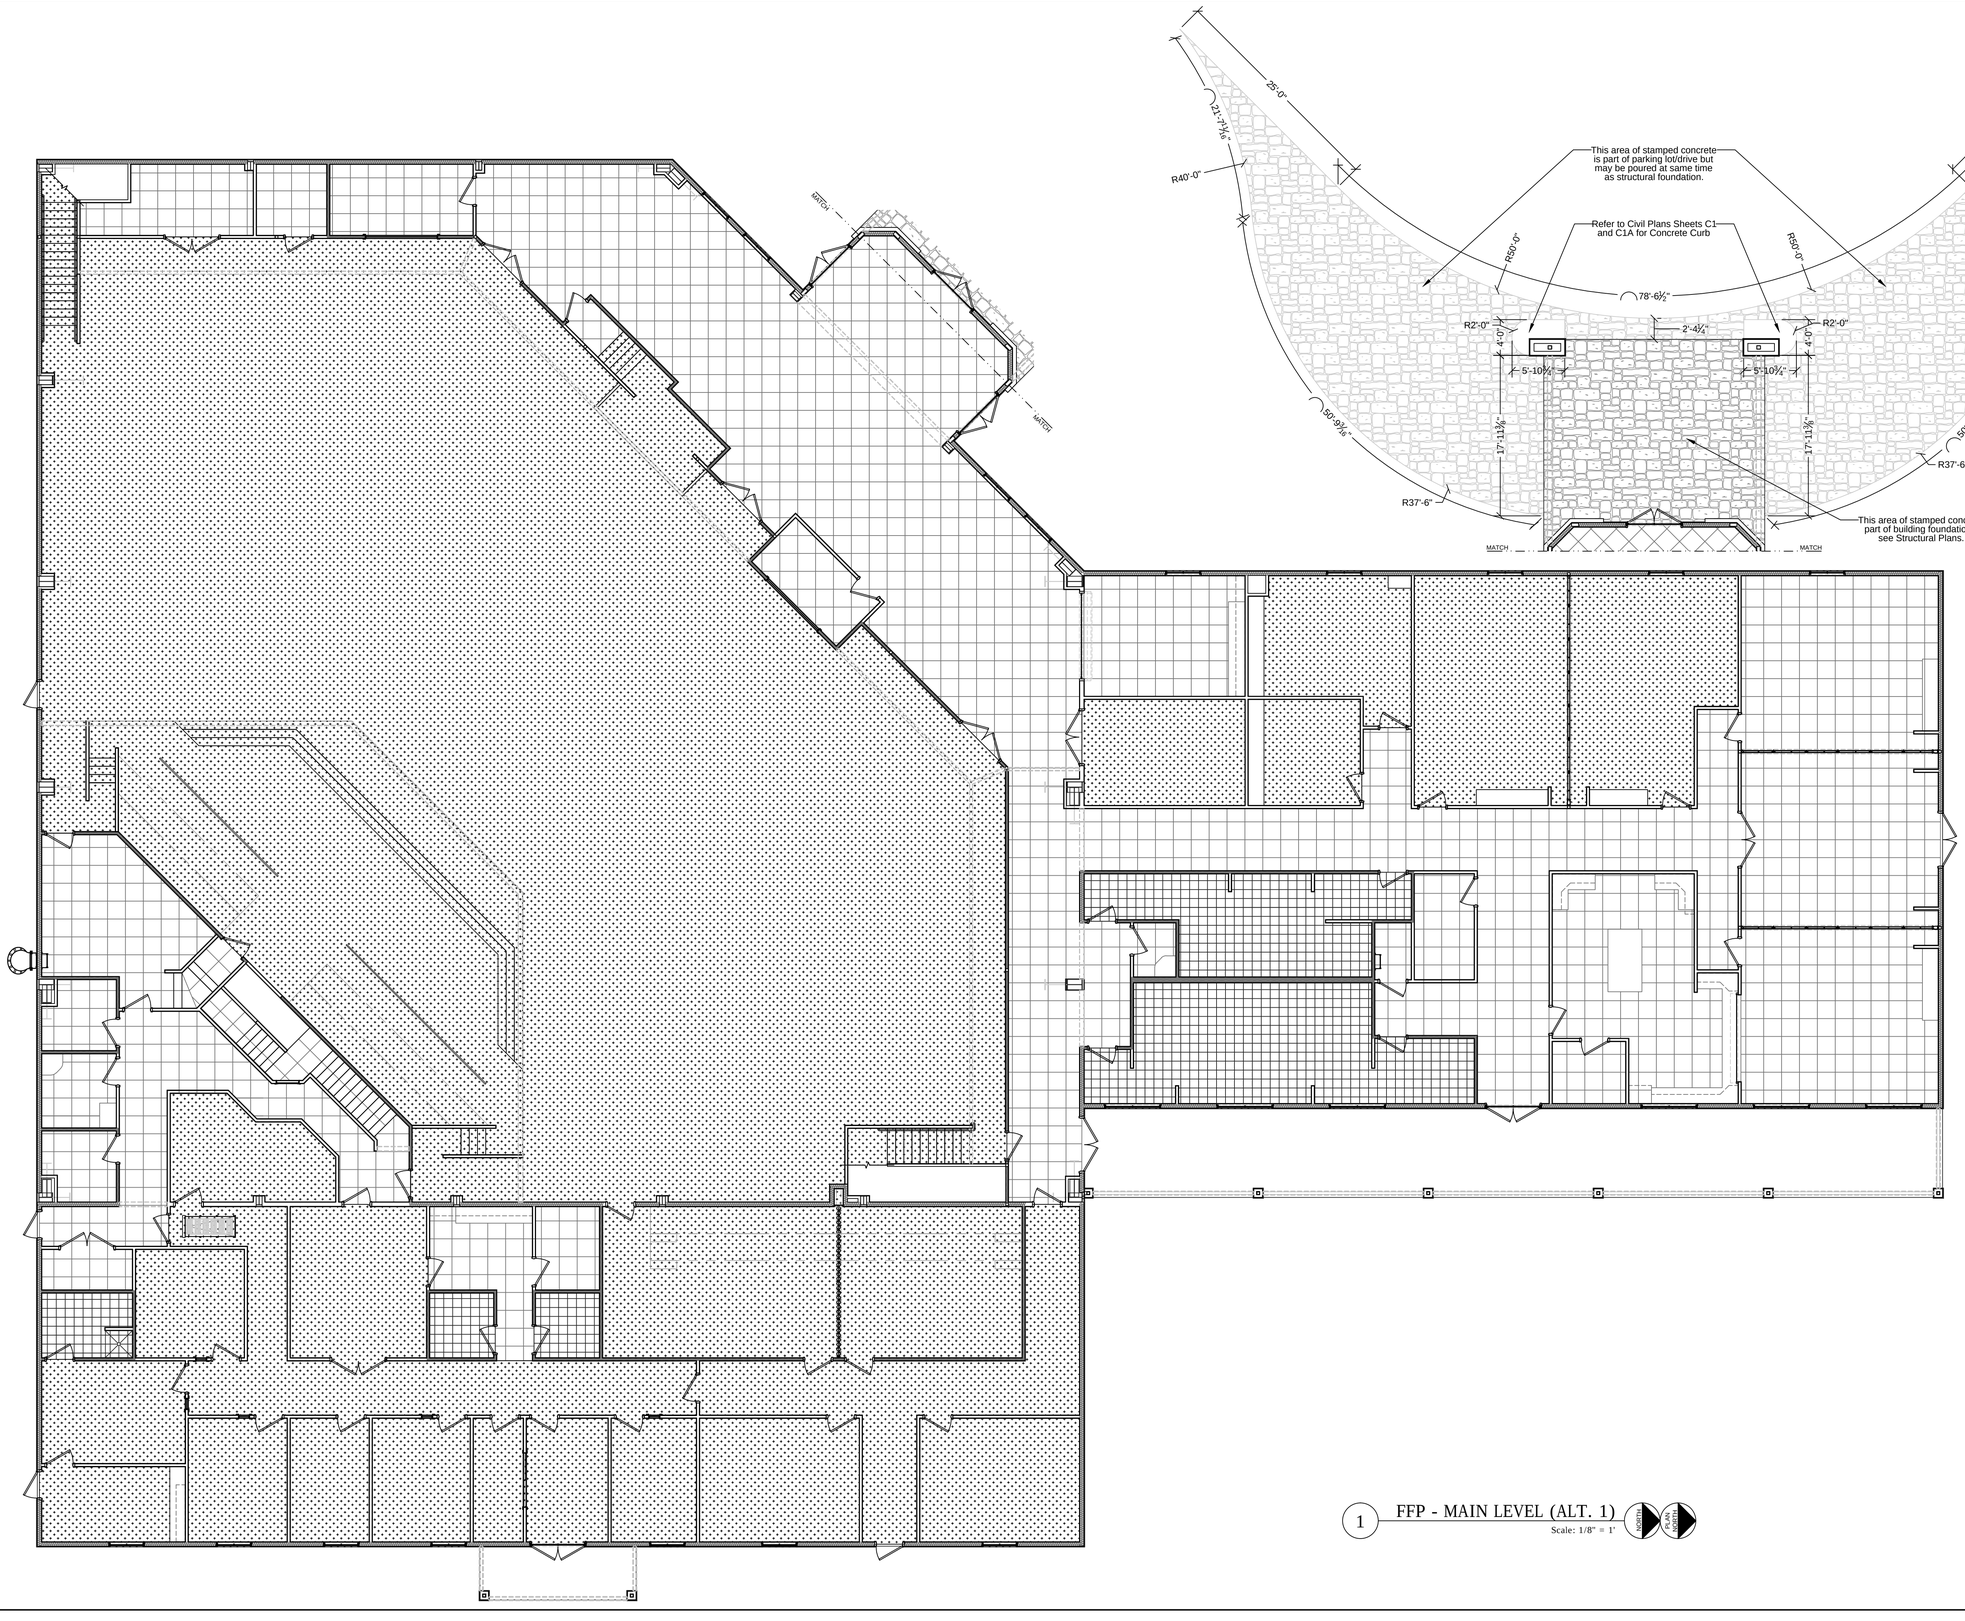

1 FFP - MAIN LEVEL (ALT. 1)
Scale: 1/8" = 1'

LEGEND

- CARPET
- V.C.T.
- CERAMIC TILE
- PLYWOOD
- EXPOSED WOOD
- UNFINISHED CONCRETE
- COBBLESTONE STAMPED CONCRETE

REVISIONS:

DATE	BY

These drawings and accompanying specifications are the sole property of Timbercon Construction, Inc. and may not be used for any other project or by any other person or general contractor without prior written permission from Timbercon Construction, Inc.


TRUE VISION CHURCH
2826 ACKERMAN ROAD
KIRBY, TX 78219
(210) 590-4466
(210) 590-2540 FAX
www.truevisionchurch.org

TIMBERCON CONSTRUCTION, INC
1241 UNIVERSAL CITY BLVD.
UNIVERSAL CITY, TX 78148
(210) 590-4254
(210) 590-2524 FAX
www.timbercon.net

SANCTUARY FLOOR FINISH PLAN - MAIN LEVEL (ALT. 1)

SHEET NUMBER
A8.23
JULY 28, 2010

9/20/2010 12:29:21 PM, 1:1

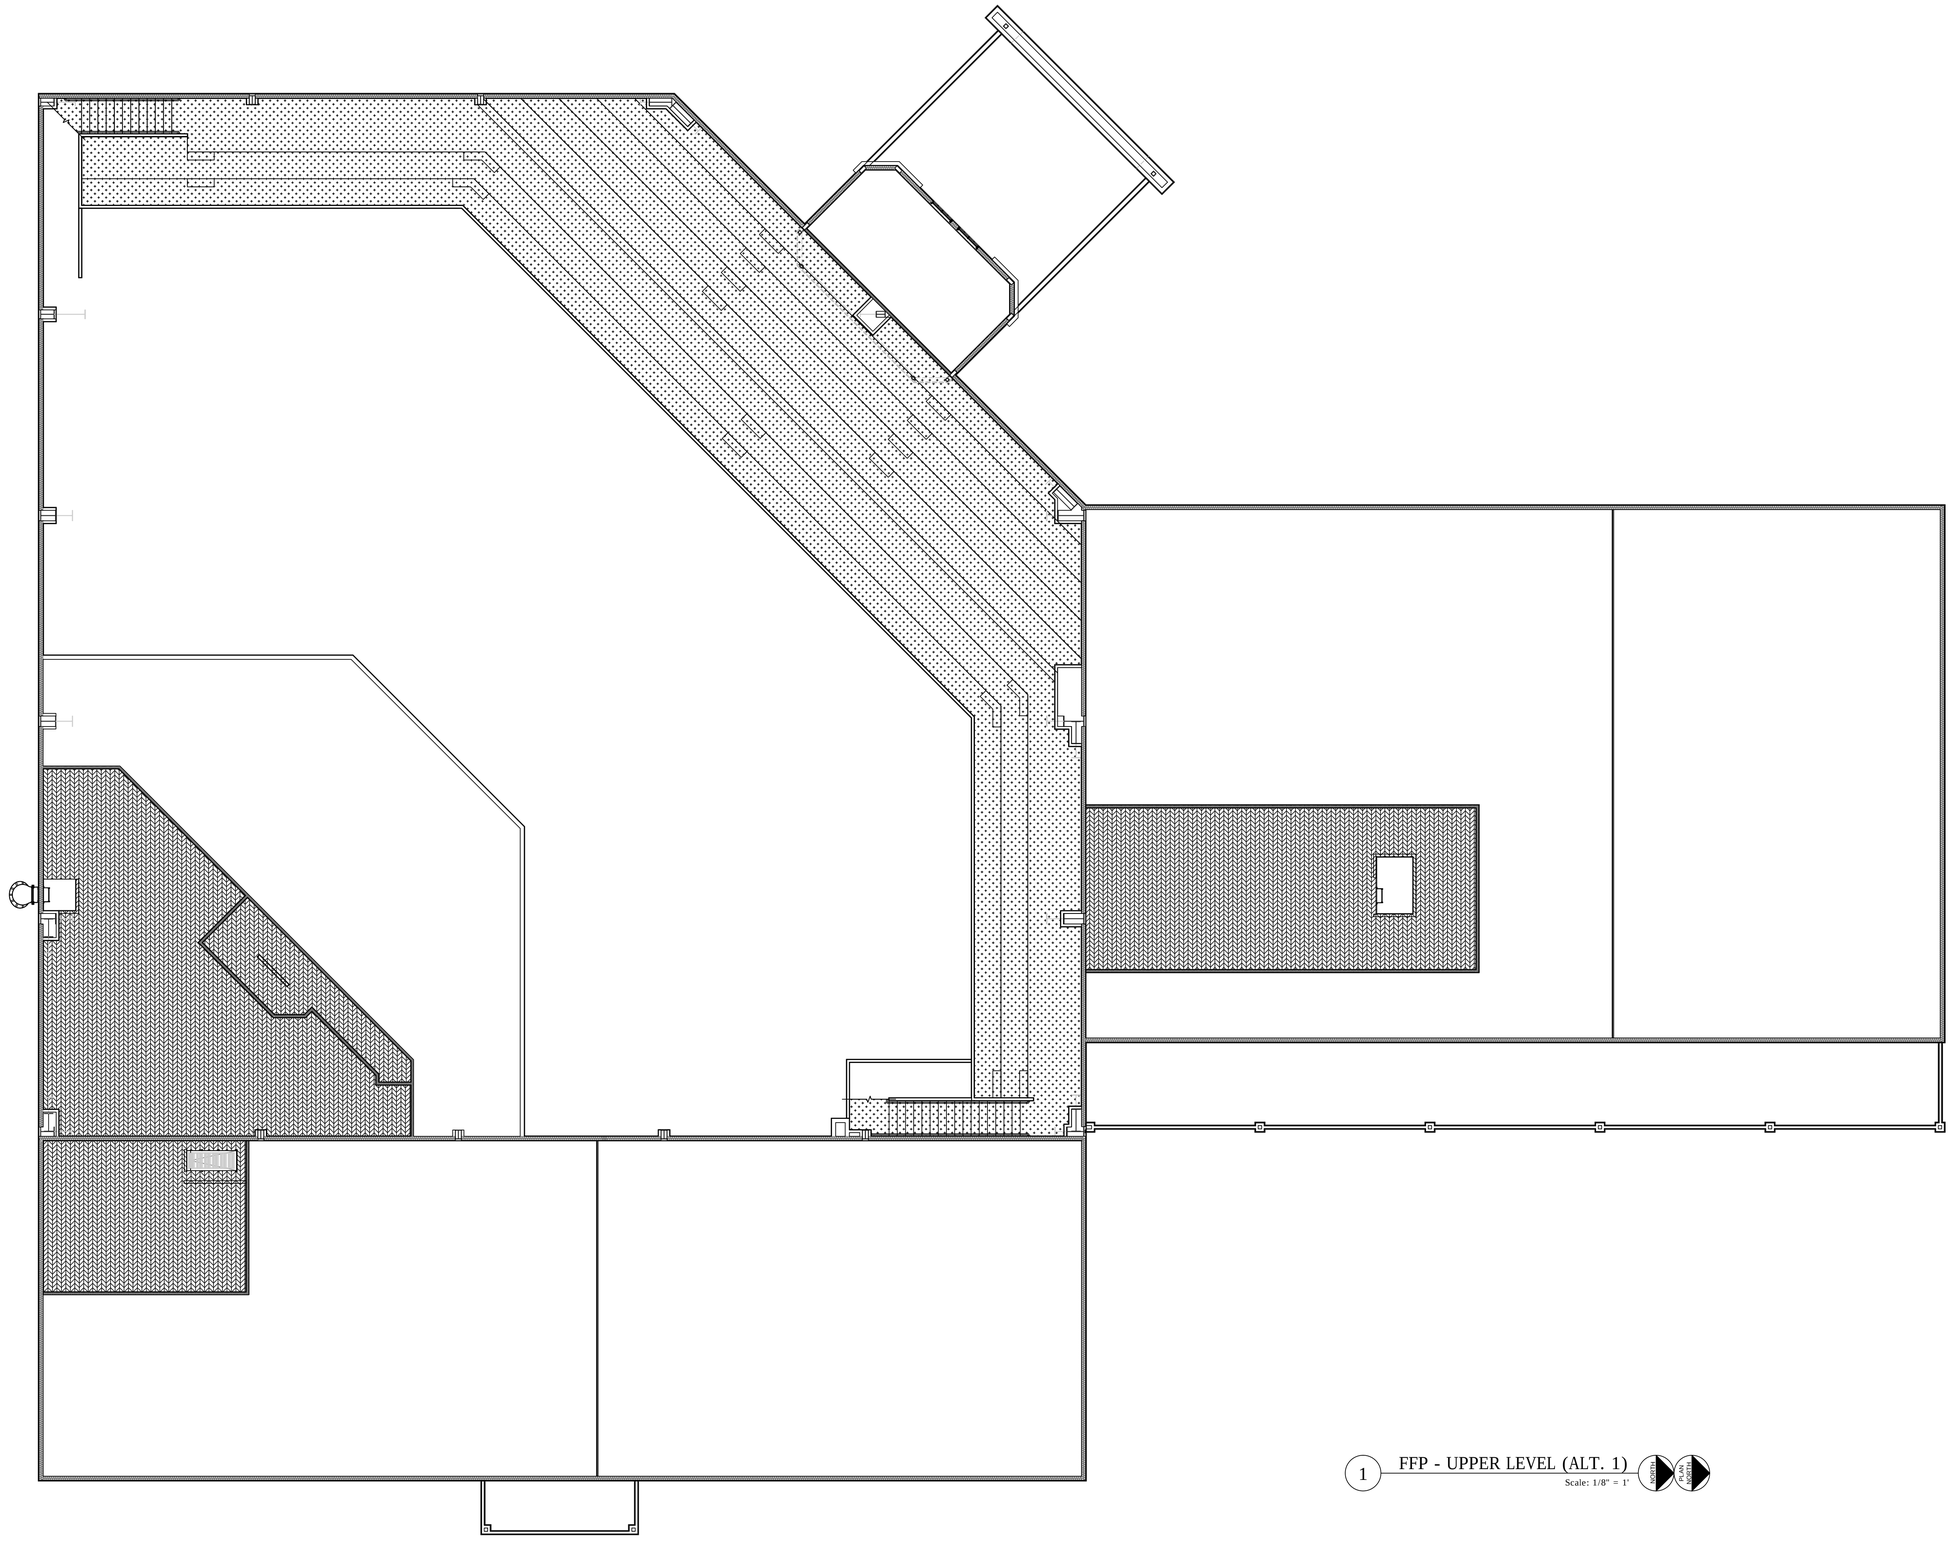

1 FFP - UPPER LEVEL (ALT. 1)
Scale: 1/8" = 1'

REVISIONS:

DATE	BY

These drawings and accompanying specifications are the sole property of Timbercon Construction, Inc. and may not be used for any other project or by any other person or general contractor without prior written permission from Timbercon Construction, Inc.

TRUE VISION CHURCH
2826 ACKERMAN ROAD
KIRBY, TX 78219
(210) 590-4466
(210) 590-2540 FAX
www.truevisionchurch.org


TIMBERCON CONSTRUCTION, INC
1241 UNIVERSAL CITY BLVD.
UNIVERSAL CITY, TX 78148
(210) 659-2344
(210) 590-2525 FAX
www.timbercon.net

SANCTUARY FLOOR FINISH PLAN - UPPER LEVEL (ALT. 1)


SHEET NUMBER
A8.24

JULY 28, 2010


9/20/2010 12:30:04 PM, 1:1

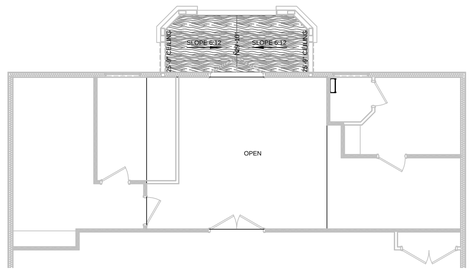

1 FFP - CHAPEL MEZZANINE
Scale: 1/8" = 1'

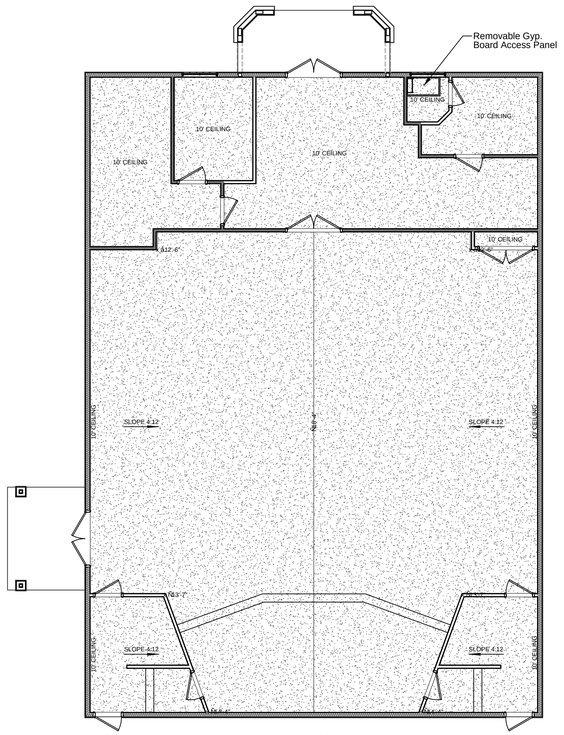


2 RCP - CHAPEL
Scale: 1/8" = 1'

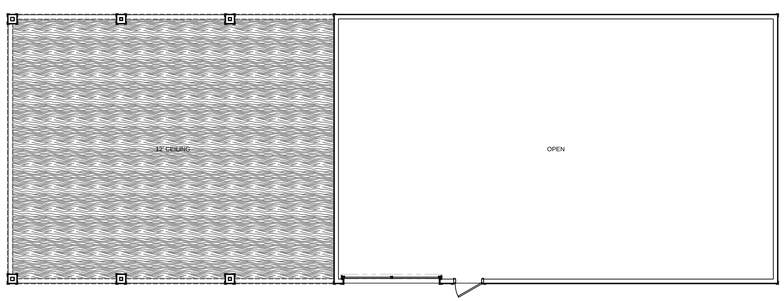

3 RCP - GARAGE
Scale: 1/8" = 1'

LEGEND


- GYPSUM BOARD CEILING
- HARDIE SOFFIT
- OPEN TO ABOVE

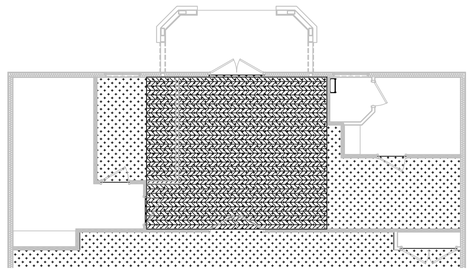


4 FFP - CHAPEL MEZZANINE
Scale: 1/8" = 1'

LEGEND

- CARPET
- V.C.T.
- CERAMIC TILE
- PLYWOOD
- UNFINISHED CONCRETE
- SEALED CONCRETE

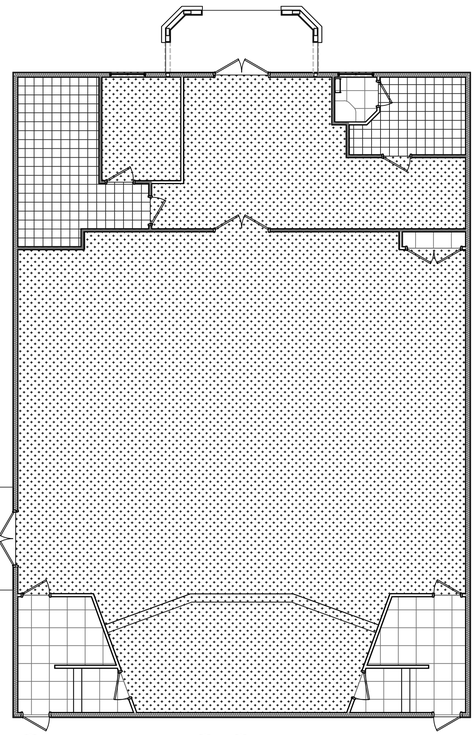

5 FFP - CHAPEL
Scale: 1/8" = 1'

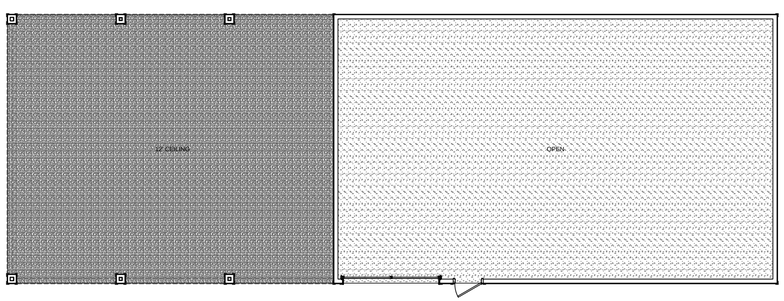

6 FFP - GARAGE
Scale: 1/8" = 1'

REVISIONS:

DATE	BY

These drawings and accompanying specifications are the sole property of Timbercon Construction, Inc. and may not be used for any other project or by any other person or general contractor without prior written permission from Timbercon Construction, Inc.

TRUE VISION CHURCH
2826 ACKERMAN ROAD
KIRBY, TX 78219
(210) 590-4400
(210) 590-2540 FAX
www.truevisionchurch.org

TIMBERCON CONSTRUCTION, INC
1241 UNIVERSAL CITY BLVD.
UNIVERSAL CITY, TX 78148
(210) 590-2524
(210) 590-2525 FAX
www.timbercon.net

REFLECTIVE CEILING & FLOOR FINISH PLANS - CHAPEL & GARAGE

SHEET NUMBER

A8.30

JULY 28, 2010

9/20/2010 12:30:46 PM, 1:1

DOOR SCHEDULE

DOOR MK	HW SET	DOOR					FRAME MATERIAL	RATING	REMARKS
		TYPE	WIDTH	HEIGHT	THICKNESS	MATERIAL			
D101A	4	2	3'-0" PR	8'-0"	1 3/4"	WD	HM	NON-RTD	
D101B	4	2	3'-0" PR	8'-0"	1 3/4"	WD	HM	NON-RTD	
D101C	4	2	3'-0" PR	8'-0"	1 3/4"	WD	HM	NON-RTD	
D101D	5	7	3'-0"	7'-0"	1 3/4"	HM	HM	NON-RTD	
D101E	7	6	3'-0"	7'-0"	1 3/4"	WD	HM	NON-RTD	
D102	8	7	3'-0"	7'-0"	1 3/4"	WD	WD	NON-RTD	
D105A	1	1	3'-0" PR	8'-0"	1 3/4"	ALUM	ALUM	NON-RTD	
D105B	1	1	3'-0" PR	8'-0"	1 3/4"	ALUM	ALUM	NON-RTD	
D105C	1	1	3'-0" PR	8'-0"	1 3/4"	ALUM	ALUM	NON-RTD	
D106	9	5	3'0" PR	7'-0"	1 3/4"	WD	HM	NON-RTD	
D107	8	7	3'-0"	7'-0"	1 3/4"	WD	HM	NON-RTD	
D108	8	6	3'-0"	7'-0"	1 3/4"	WD	HM	NON-RTD	
D109	8	6	3'-0"	7'-0"	1 3/4"	WD	HM	NON-RTD	
D110	17	-	2'-2"	6'-0"	3/4"	WD	WD	NON-RTD	ACCESS PANEL, CASEWORK TYPE DOOR
D111	12	7	3'-0"	7'-0"	1 3/4"	WD	HM	NON-RTD	
D112	8	7	3'-0"	7'-0"	1 3/4"	WD	HM	NON-RTD	
D113	12	7	3'-0"	7'-0"	1 3/4"	WD	HM	NON-RTD	
D114A	8	7	3'-0"	7'-0"	1 3/4"	WD	HM	NON-RTD	
D114B	5	7	3'-0"	7'-0"	1 3/4"	HM	HM	NON-RTD	
D115A	2	3	3'-0" PR	7'-0"	1 3/4"	ALUM	ALUM	NON-RTD	
D115B	2	3	3'-0" PR	7'-0"	1 3/4"	ALUM	ALUM	NON-RTD	
D116	18	10	9'-1"	8'-5 1/2"	-	ALUM	ALUM	NON-RTD	SECURITY GRILLE
D117	10	6	3'-0"	7'-0"	1 3/4"	WD	HM	NON-RTD	
D118	9	4	3'-0" PR	7'-0"	1 3/4"	WD	HM	NON-RTD	
D119	8	6	3'-0"	7'-0"	1 3/4"	WD	HM	NON-RTD	
D120	10	6	3'-0"	7'-0"	1 3/4"	WD	HM	NON-RTD	
D121	10	6	3'-0"	7'-0"	1 3/4"	WD	HM	NON-RTD	
D122A	15	4	3'-0" PR	7'-0"	1 3/4"	WD	HM	NON-RTD	
D122B	10	6	3'-0"	7'-0"	1 3/4"	WD	HM	NON-RTD	
D122C	10	6	3'-0"	7'-0"	1 3/4"	WD	HM	NON-RTD	
D122D	6	5	3'-0" PR	7'-0"	1 3/4"	HM	HM	NON-RTD	
D123A	8	6	3'-0"	7'-0"	1 3/4"	WD	HM	NON-RTD	
D123B	18	9	10'-0"	4'-0"	-	STEEL	STEEL	NON-RTD	ROLLING COUNTER DOOR
D124	10	7	3'-0"	7'-0"	1 3/4"	WD	HM	NON-RTD	
D125	8	7	3'-0"	7'-0"	1 3/4"	WD	HM	NON-RTD	
D126	13	7	3'-0"	7'-0"	1 3/4"	WD	HM	NON- RTD	
D127	7	7	3'-0"	7'-0"	1 3/4"	WD	HM	NON-RTD	
D128A	7	7	3'-0"	7'-0"	1 3/4"	WD	HM	NON-RTD	
D128B	7	7	3'-0"	7'-0"	1 3/4"	WD	HM	NON-RTD	
D129	7	7	3'-0"	7'-0"	1 3/4"	WD	HM	NON-RTD	
D130	13	7	3'-0"	7'-0"	1 3/4"	WD	HM	NON-RTD	
D131A	14	8	3'-0"	7'-0"	1 3/4"	WD	HM	1 HR-RTD	
D131B	3	8	3'-0"	7'-0"	1 3/4"	HM	HM	NON-RTD	
D132A	10	6	3'-0"	7'-0"	1 3/4"	WD	HM	NON-RTD	
D132B	10	6	3'-0"	7'-0"	1 3/4"	WD	HM	NON-RTD	
D132C	8	7	3'-0"	7'-0"	1 3/4"	WD	HM	1 HR-RTD	
D133	13	7	3'-0"	7'-0"	1 3/4"	WD	HM	NON-RTD	
D134	10	6	3'-0"	7'-0"	1 3/4"	WD	HM	NON-RTD	
D135	10	6	3'-0"	7'-0"	1 3/4"	WD	HM	NON-RTD	
D136A	22	8	3'-0"	7'-0"	1 3/4"	WD	HM	NON-RTD	
D136B	14	7	3'-0"	7'-0"	1 3/4"	WD	HM	1 HR-RTD	
D137	8	7	3'-0"	7'-0"	1 3/4"	WD	HM	NON-RTD	
D138	8	7	3'-0"	7'-0"	1 3/4"	WD	HM	NON-RTD	
D139	12	7	3'-0"	7'-0"	1 3/4"	WD	HM	NON-RTD	
D140	12	7	3'-0"	7'-0"	1 3/4"	WD	HM	NON-RTD	
D141A	9	3	3'-0" PR	7'-0"	1 3/4"	WD	HM	NON-RTD	
D141B	8	7	3'-0"	7'-0"	1 3/4"	WD	HM	1 HR-RTD	
D142	11	7	3'-0"	7'-0"	1 3/4"	WD	HM	NON-RTD	
D143A	2	3	3'-0" PR	7'-0"	1 3/4"	ALUM	ALUM	NON-RTD	
D143B	2	7	3'-0"	7'-0"	1 3/4"	WD	HM	NON-RTD	
D144	21	6	3'-0"	7'-0"	1 3/4"	WD	HM	NON-RTD	
D145	21	7	3'-0"	7'-0"	1 3/4"	WD	HM	NON-RTD	
D146	8	6	3'-0"	7'-0"	1 3/4"	WD	HM	NON-RTD	
D147	11	7	3'-0"	7'-0"	1 3/4"	WD	HM	NON-RTD	
D148A	16	7	3'-0"	7'-0"	1 3/4"	HM	HM	NON-RTD	
D148B	11	7	3'-0"	7'-0"	1 3/4"	WD	HM	NON-RTD	
D149	11	7	3'0"	7'-0"	1 3/4"	WD	HM	NON-RTD	
D150	12	7	3'-0"	7'-0"	1 3/4"	WD	HM	NON-RTD	
D151	11	7	3'-0"	7'-0"	1 3/4"	WD	HM	NON-RTD	
D152	21	6	3'-0"	7'-0"	1 3/4"	WD	HM	1 HR-RTD	
D153	19	5	3'-0" PR	7'-0"	1 3/4"	WD	HM	1 HR-RTD	
D154A	13	5	3'-0" PR	7'-0"	1 3/4"	WD	HM	NON-RTD	
D154B	13	7	3'-0"	7'-0"	1 3/4"	WD	HM	NON-RTD	
D203	17	-	2'-5 1/2"	5'-3 1/4"	-	-	-	NON-RTD	PULLDOWN STAIR
D301A	20	4	3'-0" PR	7'-0"	1 3/4"	WD	HM	NON-RTD	
D301B	6	5	3'-0" PR	7'-0"	1 3/4"	HM	HM	NON-RTD	
D302A	8	7	3'-0"	7'-0"	1 3/4"	WD	HM	NON-RTD	
D302B	8	7	3'-0"	7'-0"	1 3/4"	WD	HM	NON-RTD	
D303A	21	7	3'-0"	7'-0"	1 3/4"	WD	HM	NON-RTD	
D303B	16	7	3'-0"	7'-0"	1 3/4"	HM	HM	NON-RTD	
D304A	8	7	3'-0"	7'-0"	1 3/4"	WD	HM	NON-RTD	
D304B	5	7	3'-0"	7'-0"	1 3/4"	HM	HM	NON-RTD	
D305	9	5	3'-0" PR	8'-0"	1 3/4"	WD	HM	NON-RTD	
D306	7	7	3'0"	7'-0"	1 3/4"	WD	HM	NON-RTD	
D307	10	7	3'-0"	7'-0"	1 3/4"	WD	HM	NON-RTD	
D308	6	1	3'-0" PR	8'-0"	1 3/4"	HM	HM	NON-RTD	
D309	13	7	3'-0"	7'-0"	1 3/4"	WD	HM	NON-RTD	
D310	7	7	3'-0"	7'-0"	1 3/4"	WD	HM	NON-RTD	
D311	-	-	2'-0"	4'-0"	5/8"	GYP	WD	NON-RTD	REMOVABLE GYP BOARD ACCESS PANEL
D401A	16	7	3'-0"	7'-0"	1 3/4"	HM	HM	NON-RTD	
D401B	18	-	11'-0"	10'-8"	-	-	-	NON-RTD	OVERHEAD GARAGE DOOR
PW-1	-	-	25'-7 3/4"	10'-0"	-	-	-	NON-RTD	PAIRED PANEL PARTITION WALL
PW-2	-	-	21'-11 3/4"	10'-0"	-	-	-	NON-RTD	PAIRED PANEL PARTITION WALL
PW-3	-	-	21'-11 3/4"	10'-0"	-	-	-	NON-RTD	PAIRED PANEL PARTITION WALL
PW-3	-	-	16'-11 3/4"	10'-0"	-	-	-	NON-RTD	ACCORDION PARTITION WALL

ROOM FINISH SCHEDULE

MARK	ROOM NAME	FLOORING	BASE	WALLS	CEILING	CEILING HT	REMARKS
101	ASSEMBLY	CARPET	WOOD	PTD. GYP. / A.P.	2'x2' ACOUSTIC TILE	29'	ACOUSTIC TILE CEILING UNDER BALCONY OVERHANG
102	PLATFORM	CARPET	WOOD	PTD. GYP.	SUS. GYP.	⌈ 29'	⌈ ABOVE ASSEMBLY FINISHED FLOOR
103	⌊ CHOIR	⌊ CARPET	⌊ WOOD	PTD. GYP.	SUS. GYP.	⌊ 29'	⌊ CONSTRUCTED AS A REMOVABLE PLATFORM BY CHURCH ⌊ ABOVE ASSEMBLY FINISHED FLOOR
104	BAND AREA	CARPET	WOOD	PTD. GYP.	SUS. GYP.	29'	
105	FOYER	CARPET/VCT	RUBBER	PTD. GYP.	2'x2' ACOUSTIC TILE	12'	40' CEILING HT IN TOWER
106	STORAGE	SEALED CONCRETE	RUBBER	PTD. GYP.	2'x2' ACOUSTIC TILE	12'	V.C.T. ON STEPS AND PLATFORM
107	CRYROOM	CARPET	RUBBER	PTD. GYP.	2'x2' ACOUSTIC TILE	10'	
108	MEDIA ROOM	CARPET	RUBBER	PTD. GYP.	2'x2' ACOUSTIC TILE		
109	SOUND ROOM	CARPET	RUBBER	PTD. GYP.	2'x2' ACOUSTIC TILE		
110	BAPTISMAL AREA	V.C.T.	RUBBER	PTD. GYP.	PTD. GYP.		RUBBER TREAD/RISERS ON STAIRS
111	WOMEN'S RESTROOM	V.C.T.	RUBBER	PTD. GYP./F.R.P.	PTD. GYP.	10'	F.R.P. BOARD AT 4'0" ON WET WALLS
112	LAUNDRY	V.C.T.	RUBBER	PTD. GYP./F.R.P.	PTD. GYP.	10'	F.R.P. BOARD AT 4'0" ON WET WALLS
113	MEN'S RESTROOM	V.C.T.	RUBBER	PTD. GYP./F.R.P.	PTD. GYP.	10'	F.R.P. BOARD AT 4'0" ON WET WALLS
114	HALLWAY	V.C.T.	RUBBER	PTD. GYP.	PTD. GYP.	10'	
115A	HALLWAY	CARPET/V.C.T.	RUBBER	PTD. GYP.	2'x2' ACOUSTIC TILE	12'	
115B	HALLWAY	V.C.T.	RUBBER	PTD. GYP.	PTD. GYP.	10'	
115C	HALLWAY	V.C.T.	RUBBER	PTD. GYP.	PTD. GYP.	10'	
116	FELLOWSHIP	V.C.T.	RUBBER	PTD. GYP.	PTD. GYP.	10'	
117	CLASSROOM	CARPET	RUBBER	PTD. GYP.	PTD. GYP.	10'	
118	USHER/CLASSROOM	CARPET	RUBBER	PTD. GYP.	PTD. GYP.	10'	
119	CLASSROOM	CARPET	RUBBER	PTD. GYP.	PTD. GYP.	10'	
120	CLASSROOM	CARPET	RUBBER	PTD. GYP.	PTD. GYP.	10'	
121	CLASSROOM	CARPET	RUBBER	PTD. GYP.	PTD. GYP.	10'	
122	CLASSROOM	V.C.T.	RUBBER	PTD. GYP.	PTD. GYP.	10'	
122A	CLASSROOM	V.C.T.	RUBBER	PTD. GYP.	PTD. GYP.	10'	
122B	CLASSROOM	V.C.T.	RUBBER	PTD. GYP.	PTD. GYP.	10'	
122C	CLASSROOM	V.C.T.	RUBBER	PTD. GYP.	PTD. GYP.	10'	
123	KITCHEN	STAINED CONCRETE	RUBBER	PTD. GYP.	PTD. GYP.	10'	
124	PANTRY	SEALED CONCRETE	RUBBER	PTD. GYP.	PTD. GYP.	10'	
125	ELECTRICAL ROOM	SEALED CONCRETE	RUBBER	PTD. GYP.	PTD. GYP.	10'	
126	FIRE RISER	SEALED CONCRETE	RUBBER	PTD. GYP.	PTD. GYP.	10'	
127	ALCORN LOUNGE	C.T.	C.T.	PTD. GYP.	PTD. GYP.	10'	
128	MEN'S RESTROOM	C.T.	C.T.	PTD. GYP.	PTD. GYP.	10'	CERAMIC TILE WAINSCOT AT 3'-4"
129	WOMEN'S RESTROOM	C.T.	C.T.	PTD. GYP.	PTD. GYP.	10'	CERAMIC TILE WAINSCOT AT 3'-4"
130	JANITOR'S CLOSET	SEALED CONCRETE	RUBBER	PTD. GYP./F.R.P.	PTD. GYP.	10'	F.R.P. BOARD AT 4'0" ON WET WALLS
131	HALLWAY	CARPET/V.C.T	RUBBER	PTD. GYP.	PTD. GYP.	10'	
132	CHOIR ROOM	CARPET	RUBBER	PTD. GYP.	PTD. GYP.	10'	
132A	CLASSROOM	CARPET	RUBBER	PTD. GYP.	PTD. GYP.	10'	
132B	CLASSROOM	CARPET	RUBBER	PTD. GYP.	PTD. GYP.	10'	
133	ELECTRICAL ROOM	SEALED CONCRETE	RUBBER	PTD. GYP.	PTD. GYP.	10'	
134	CLASSROOM	CARPET	RUBBER	PTD. GYP.	PTD. GYP.	10'	
135	CLASSROOM	CARPET	RUBBER	PTD. GYP.	PTD. GYP.	10'	
136A	HALLWAY	CARPET	RUBBER	PTD. GYP.	PTD. GYP.	10'	
136B	HALLWAY	CARPET/V.C.T.	RUBBER	PTD. GYP.	PTD. GYP.	10'	
137	ELECTRICAL ROOM	SEALED CONCRETE	RUBBER	PTD. GYP.	PTD. GYP.	10'	
138	BREAKROOM	V.C.T.	RUBBER	PTD. GYP.	PTD. GYP.	10'	
139	MEN'S RESTROOM	C.T.	C.T.	PTD. GYP.	PTD. GYP.	10'	CERAMIC TILE WAINSCOT AT 3'-4"
140	WOMEN'S RESTROOM	C.T.	C.T.	PTD. GYP.	PTD. GYP.	10'	CERAMIC TILE WAINSCOT AT 3'-4"
141	CONFERENCE ROOM	CARPET	RUBBER	PTD. GYP.	PTD. GYP.	10'	
142	YOUTH MINISTER OFFICE	CARPET	RUBBER	PTD. GYP.	PTD. GYP.	10'	
143	FOYER	CARPET	RUBBER	PTD. GYP.	PTD. GYP.	10'	
144	RECEPTIONIST	CARPET	RUBBER	PTD. GYP.	PTD. GYP.	10'	
145	ADMIN OFFICE	CARPET	RUBBER	PTD. GYP.	PTD. GYP.	10'	
146	RESOURCE ROOM	CARPET	RUBBER	PTD. GYP.	PTD. GYP.	10'	
147	ASSOCIATE PASTOR'S OFFICE	CARPET	RUBBER	PTD. GYP.	PTD. GYP.	10'	
148	PASTOR'S OFFICE	CARPET	RUBBER	PTD. GYP.	PTD. GYP.	10'	
149	PASTOR'S CONFERENCE ROOM	CARPET	RUBBER	PTD. GYP.	PTD. GYP.	10'	
150	PASTOR'S RESTROOM	C.T.	C.T.	PTD. GYP.	PTD. GYP.	10'	CERAMIC TILE WAINSCOT AT 3'-4", SHOWER AT 6'-4"
151	EDUCATION MINISTER'S OFFICE	CARPET	RUBBER	PTD. GYP.	PTD. GYP.	10'	
152	FINANCE OFFICE	CARPET	RUBBER	PTD. GYP.	PTD. GYP.	10'	
153	COMMUNICATION ROOM	SEALED CONCRETE	RUBBER	PTD. GYP.	PTD. GYP.	10'	
154	ELECTRICAL ROOM	SEALED CONCRETE	RUBBER	PTD. GYP.	PTD. GYP.	10'	
201	BALCONY	CONCRETE	NONE	EXPOSED	EXPOSED	VARIES	GYP. BOARD ON FIRE RATED WALL
201	BALCONY	CARPET	RUBBER	PTD. GYP.	2'x2' ACOUSTIC TILE	VARIES	ALTERNATE 1
202A	STAIRWAY	WOOD/PLYWOOD	NONE	GYP.	EXPOSED	VARIES	GYP. BOARD 4' ON STAIR WALLS, FULL ON FIRE RATED WALL
202A	STAIRWAY	CARPET	RUBBER	PTD. GYP.	2'x2' ACOUSTIC TILE	VARIES	ALTERNATE 1
202B	STAIRWAY	CARPET	RUBBER	PTD. GYP.	2'x2' ACOUSTIC TILE	VARIES	ALTERNATE 1
203	MECHANICAL MEZZANINE	PLYWOOD	NONE	EXPOSED	EXPOSED	VARIES	
204	MECHANICAL MEZZANINE	PLYWOOD	NONE	EXPOSED	EXPOSED	VARIES	
205	MECHANICAL MEZZANINE	PLYWOOD	NONE	EXPOSED	EXPOSED	VARIES	
301	ASSEMBLY	CARPET	WOOD	PTD. GYP. / A.P.	PTD. GYP.	VARIES	10' AT EXTERIOR WALLS VAULTED AT 4:12
302	PLATFORM	CARPET	WOOD	PTD. GYP./A.P.	PTD. GYP.	VARIES	
303	STORE ROOM	V.C.T.	RUBBER	PTD. GYP.	PTD. GYP.	VARIES	
304	STORE ROOM	V.C.T.	RUBBER	PTD. GYP.	PTD. GYP.	VARIES	
305	CLOSET	V.C.T.	RUBBER	PTD. GYP.	PTD. GYP.	VARIES	
306	WOMEN'S RESTROOM	C.T.	C.T.	PTD. GYP./C.T.	PTD. GYP.	10'	
307	BRIDES ROOM	CARPET	RUBBER	PTD. GYP.	PTD. GYP.	10'	
308	FOYER	CARPET	RUBBER	PTD. GYP.	PTD. GYP.	10'	
309	UTILITY ROOM	V.C.T.	RUBBER	PTD. GYP.	PTD. GYP.	10'	
310	MEN'S RESTROOM	C.T.	C.T.	PTD. GYP./C.T.	PTD. GYP.	10'	
311	MECHANICAL MEZZANINE	PLYWOOD	-	-	-	-	
401	MAINTENANCE GARAGE/SHED	SEALED CONCRETE	NONE	EXPOSED	EXPOSED	VARIES	
402	CARPORT	CONCRETE	NONE	NONE	HARDI	12'	

LEGEND

HM	HOLLOW METAL	A.P.	ACOUSTIC PANEL
WD	WOOD	C.T.	CERAMIC TILE
ALUM	ALUMINUM	V.C.T.	VINYL COMPOSITION TILED
PTD. GYP.	PAINTED GYPSUM BOARD	EXPOSED	EXPOSED FRAMING OR ROOFING

WINDOW SCHEDULE

MARK	WIDTH	HEIGHT	RADIUS	THICKNESS	MATERIAL	REMARKS
A	4'0"	5'2"	-	1"	ALUM	
B	6'4"	2'4"	-	1"	ALUM	
C	6'4"	1'10"	-	1"	ALUM	
D	4'0"	4'0"	-	1"	ALUM	
E	4'0"	6'0"	-	1"	ALUM	
F	3'2"	11'	-	1"	ALUM	
G	3'2"	5'	7'3-5/8"	1"	ALUM	
H	1'2"	3'6"	-	1/4"	WD	
J	8'0"	4'0"	-	1/4"	WD	

REVISIONS:

DATE	BY

These drawings and accompanying specifications are the sole property of Timbercon Construction, Inc. and may not be used for any other project or by any other person or general contractor without prior written permission from Timbercon Construction, Inc.

TRUE VISION CHURCH
2826 ACKERMAN ROAD
KIRBY, TX 78219
(210) 590-4469
(210) 590-2540 FAX
www.truevisionchurch.org

TIMBERCON CONSTRUCTION, INC
1241 UNIVERSAL CITY BLVD.
UNIVERSAL CITY, TX 78148
(210) 590-2525
(210) 590-2527 FAX
www.timbercon.net


SCHEDULES


SHEET NUMBER

A9.1

JULY 28, 2010


9/20/2010 12:32:11 PM, 1:1

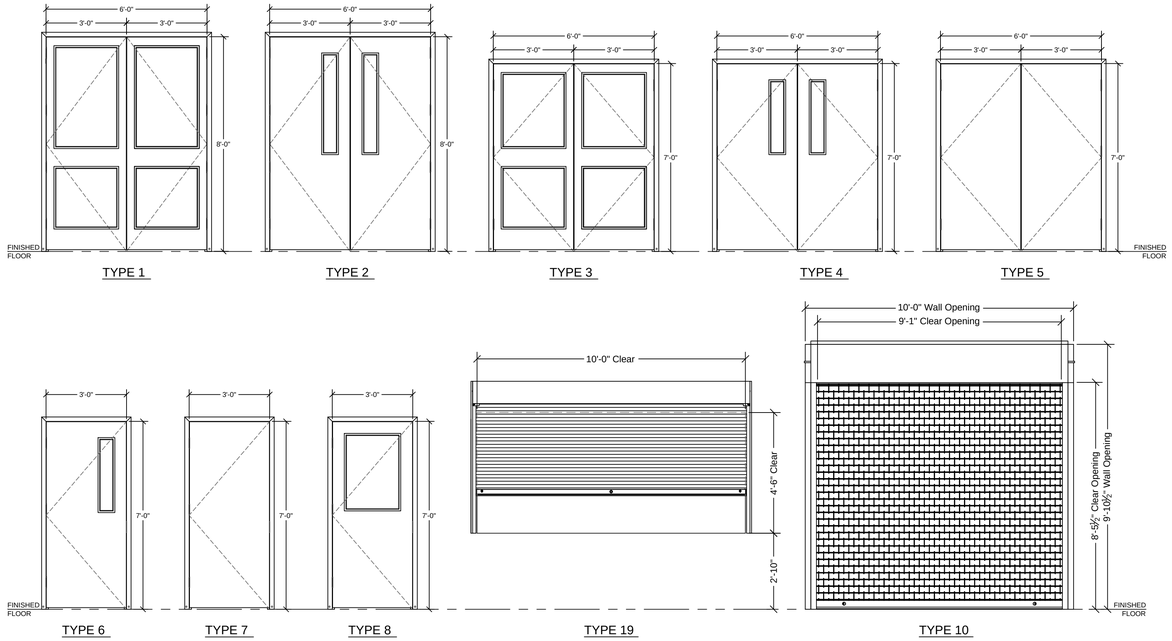

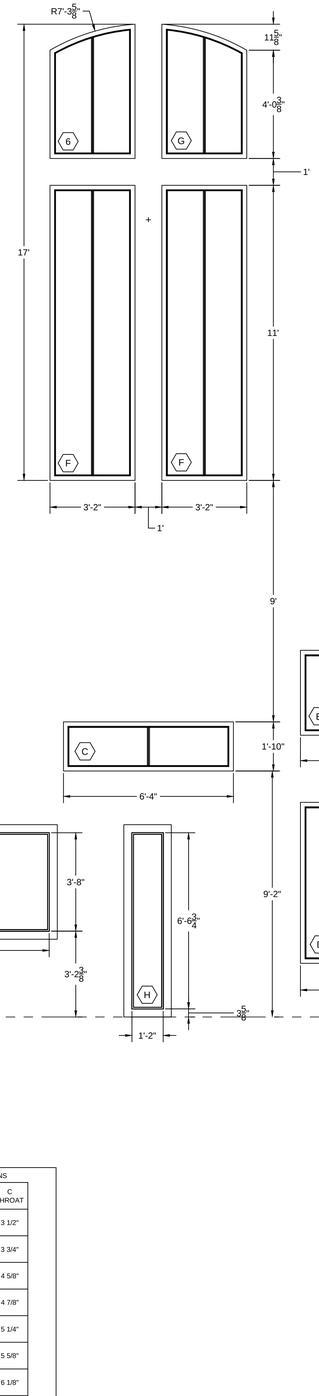

1 DOOR DETAILS

Scale: 3/8" = 1'

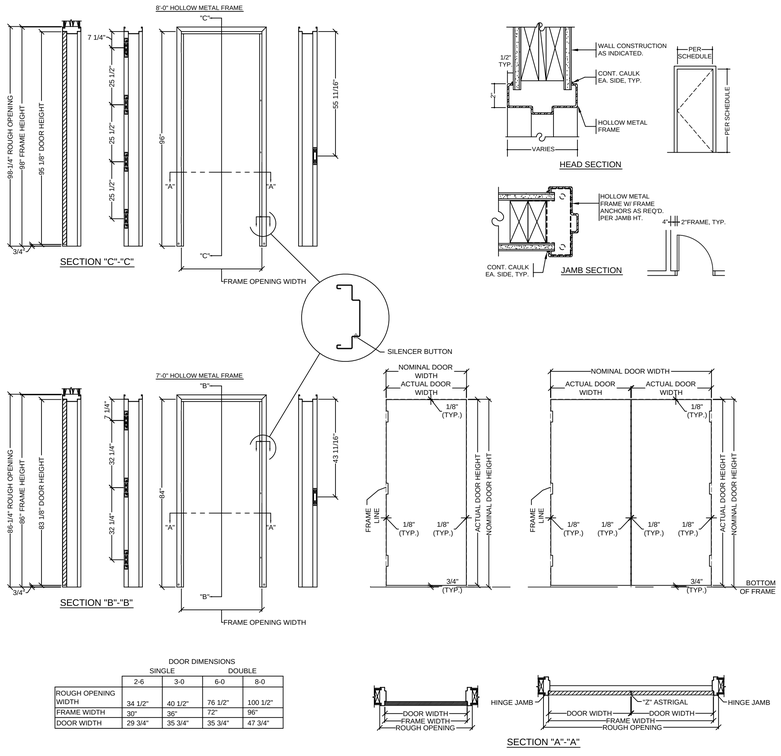


DOOR DIMENSIONS

	SINGLE		DOUBLE	
	2-6	3-0	6-0	8-0
ROUGH OPENING WIDTH	34 1/2"	40 1/2"	76 1/2"	100 1/2"
FRAME WIDTH	30"	36"	72"	96"
DOOR WIDTH	29 3/4"	35 3/4"	35 3/4"	47 3/4"

2 WINDOW DETAILS

Scale: 3/8" = 1'

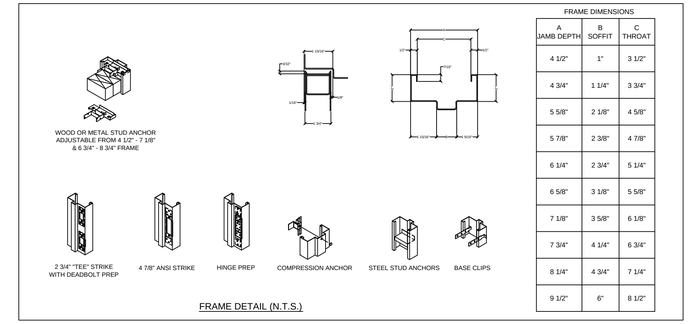

FRAME DIMENSIONS

A JAMB DEPTH	B SOFFIT	C THROAT
4 1/2"	1"	3 1/2"
4 3/4"	1 1/4"	3 3/4"
5 5/8"	2 1/8"	4 5/8"
5 7/8"	2 3/8"	4 7/8"
6 1/4"	2 3/4"	5 1/4"
6 5/8"	3 1/8"	5 5/8"
7 1/8"	3 5/8"	6 1/8"
7 3/4"	4 1/4"	6 3/4"
8 1/4"	4 3/4"	7 1/4"
9 1/2"	6"	8 1/2"

3 GENERAL DETAILS

Scale: N.T.S.

REVISIONS:

DATE	BY

These drawings and accompanying specifications are the sole property of Timbercon Construction, Inc. and may not be used for any other project or by any other person or general contractor without prior written permission from Timbercon Construction, Inc.

TRUE VISION CHURCH
2826 ACKERMAN ROAD
KIRBY, TX 78219
(210) 590-4400
(210) 590-2540 FAX
www.truevisionchurch.org

TIMBERCON CONSTRUCTION, INC
1241 UNIVERSAL CITY BLVD.
UNIVERSAL CITY, TX 78148
(210) 930-2314
(210) 930-2317 FAX
www.timbercon.net

WINDOW AND DOOR DETAILS

SHEET NUMBER

A9.2

JULY 28, 2010

9/20/2010 12:32:36 PM, 1:1